

1001 GIBRALTAR

1001 GIBRALTAR DRIVE
MILPITAS, CALIFORNIA 95035



SHEET INDEX

ARCHITECTURAL

- A0.1 TITLE SHEET
A1.1 SITE PLAN
A2.0 FIRST FLOOR PLAN
A3.1 ROOF PLAN
A4.1 EXTERIOR ELEVATIONS
A4.2 EXTERIOR ELEVATIONS
A4.3 EXTERIOR ELEVATIONS
A5.1 LINE OF SIGHT
A8.1 SITE DETAILS
A8.1a SITE DETAILS
ARCHITECTURAL SHEET COUNT: 10

CIVIL

- C1.0 COVER SHEET
C2.0 TOPOGRAPHIC SURVEY
C2.1 TOPOGRAPHIC SURVEY
C3.0 PRELIMINARY DEMOLITION PLAN
C4.0 PRELIMINARY GRADING & DRAINAGE PLAN
C4.1 PRELIMINARY GRADING & DRAINAGE PLAN
C5.0 PRELIMINARY UTILITY PLAN
C5.1 PRELIMINARY UTILITY PLAN
C6.0 PRELIMINARY STORM WATER QUALITY CONTROL PLAN
C7.0 PRELIMINARY TRUCK TURNING PLAN
C7.1 PRELIMINARY TRUCK TURNING PLAN
C7.2 TRUCK SIGHT LINES
1 ALTA/NSPS LAND TITLE SURVEY
2 ALTA/NSPS LAND TITLE SURVEY
CIVIL SHEET COUNT: 14

LANDSCAPE

- L1.1 PRELIMINARY LANDSCAPE PLAN
L1.2 PRELIMINARY LANDSCAPE PLAN
L1.3 PRELIMINARY LANDSCAPE PLAN
L1.4 PRELIMINARY LANDSCAPE PLAN
L1.5 PRELIMINARY LANDSCAPE PLAN
L1.6 PRELIMINARY LANDSCAPE PLAN
L1.7 PRELIMINARY LANDSCAPE PLAN
L1.8 PRELIMINARY LANDSCAPE PLAN
L2.1 HYDROZONE PLAN
LANDSCAPE SHEET COUNT: 9


ELECTRICAL

- E0.0 ELECTRICAL GENERAL INFORMATION
EP1.0 ELECTRICAL SITE PHOTOMETRIC PLAN
ELECTRICAL SHEET COUNT: 2

RENDERINGS

- R-1 COVER SHEET
R-2 GREEN WALL - VIEW FROM MILPITAS BLVD
R-3 GREEN WALL - VIEW FROM GIBRALTAR DRIVE
R-4 GREEN WALL - VIEW FROM GIBRALTAR DRIVE
RENDERING SHEET COUNT: 4

VICINITY MAP

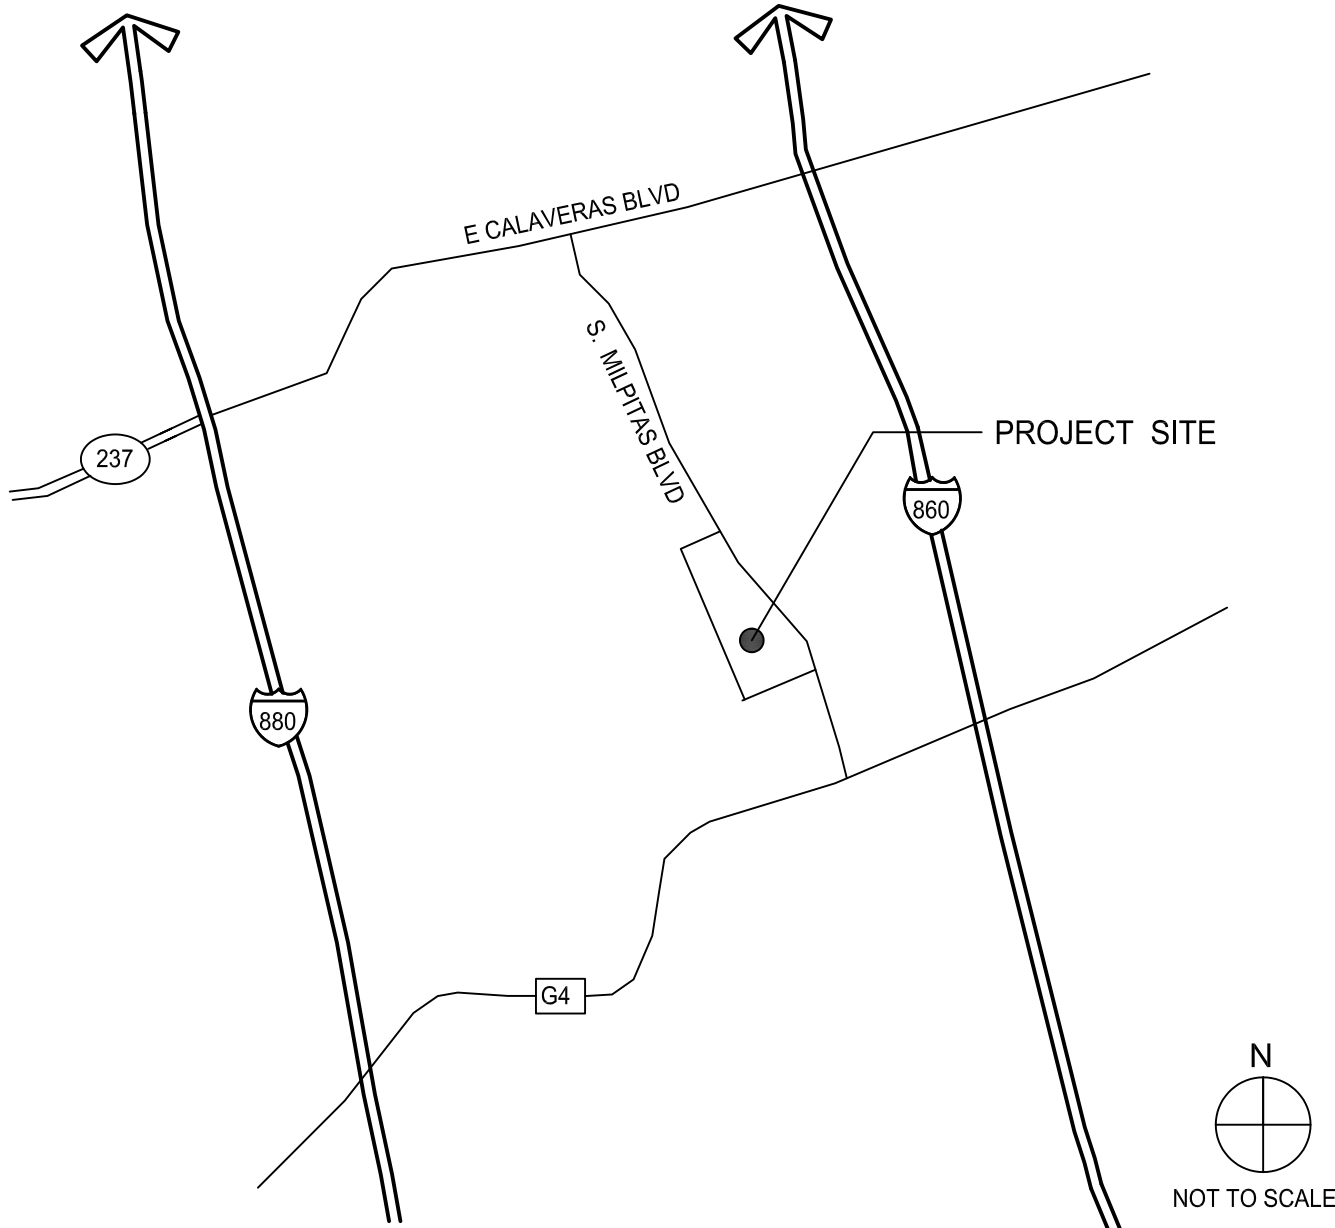

OWNER

OVERTON MOORE PROPERTIES

OVERTON MOORE PROPERTIES
19300 S. HAMILTON AVE, SUITE 200
GARDENA, CA, 90248
MICHAEL JOHNSON
PH: (310)-354-2477
mjohanson@ompprop.com

GENERAL CONTRACTOR

T.B.D.

ARCHITECT

WARE MALCOMB

4683 Chabot Dr #300
Pleasanton, CA 94588
JIM BABINE
P 925.244.9620
F 925.244.9621

OWNER'S CONSULTANTS

CIVIL ENGINEER

KIER & WIGHT CIVIL ENGINEERS & SURVEYORS, INC
2850 COLLIER CANYON ROAD
LIVERMORE, CALIFORNIA, 94551
GARRETT READLER, PE
PH: (925) 245-8798

ARCHITECT'S CONSULTANTS

MEP ENGINEER

ACIES ENGINEERING
3371 OLCOTT STREET
SANTA CLARA, CA, 95054
GRAY PHAM,
AT-TECHNICIAN
T: (408) 522-5255 X300
F: (408) 522-5260

LANDSCAPE ARCHITECT

THOMAS BAAK & ASSOCIATES, LLP
1620 N. MAIN STREET, SUITE 4
WALNUT CREEK, CA 94546
ANDREA SWANSON
PH: (925) 933-2583

PROJECT INFORMATION

APN: 086-42-033.
SITE AREA: 28.96 ACRES
(1,261,301 SQ. FT.)
BUILDING AREA: 491,040 SQ. FT.

WARE MALCOMB
Leading Design for Commercial Real Estate

architecture
planning
interiors
graphics
civil engineering
4683 Chabot Dr #300
Pleasanton, CA 94588
P 925.244.9620
F 925.244.9621



1001 GIBRALTAR
1001 GIBRALTAR DRIVE
MILPITAS, CALIFORNIA 95035

TITLE SHEET

DATE	REMARKS
09/20/2019	PLANNING RESUBMITTAL
1	

PA/PM:	J.BABINE
DRAWN BY.:	S.Z.
JOB NO.:	SNR18-0111-00

SHEET
A0.1

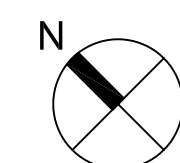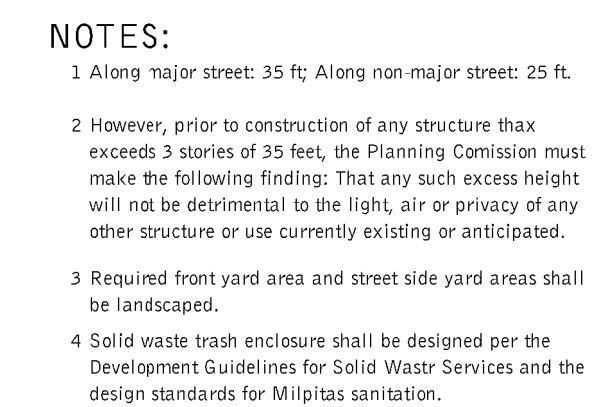


architecture
planning
interiors
graphics
civil engineering

4683 chabot dr. suite 300
pleasanton, california 94588
p 925.244.9620
f 925.244.9621


1001 GIBALTAR DRIVE
MILPITAS, CALIFORNIA 95035

PA / PM:	J. BABINE
DRAWN BY:	S.Z.
JOB NO.:	SNR18-0111-00

A1.1

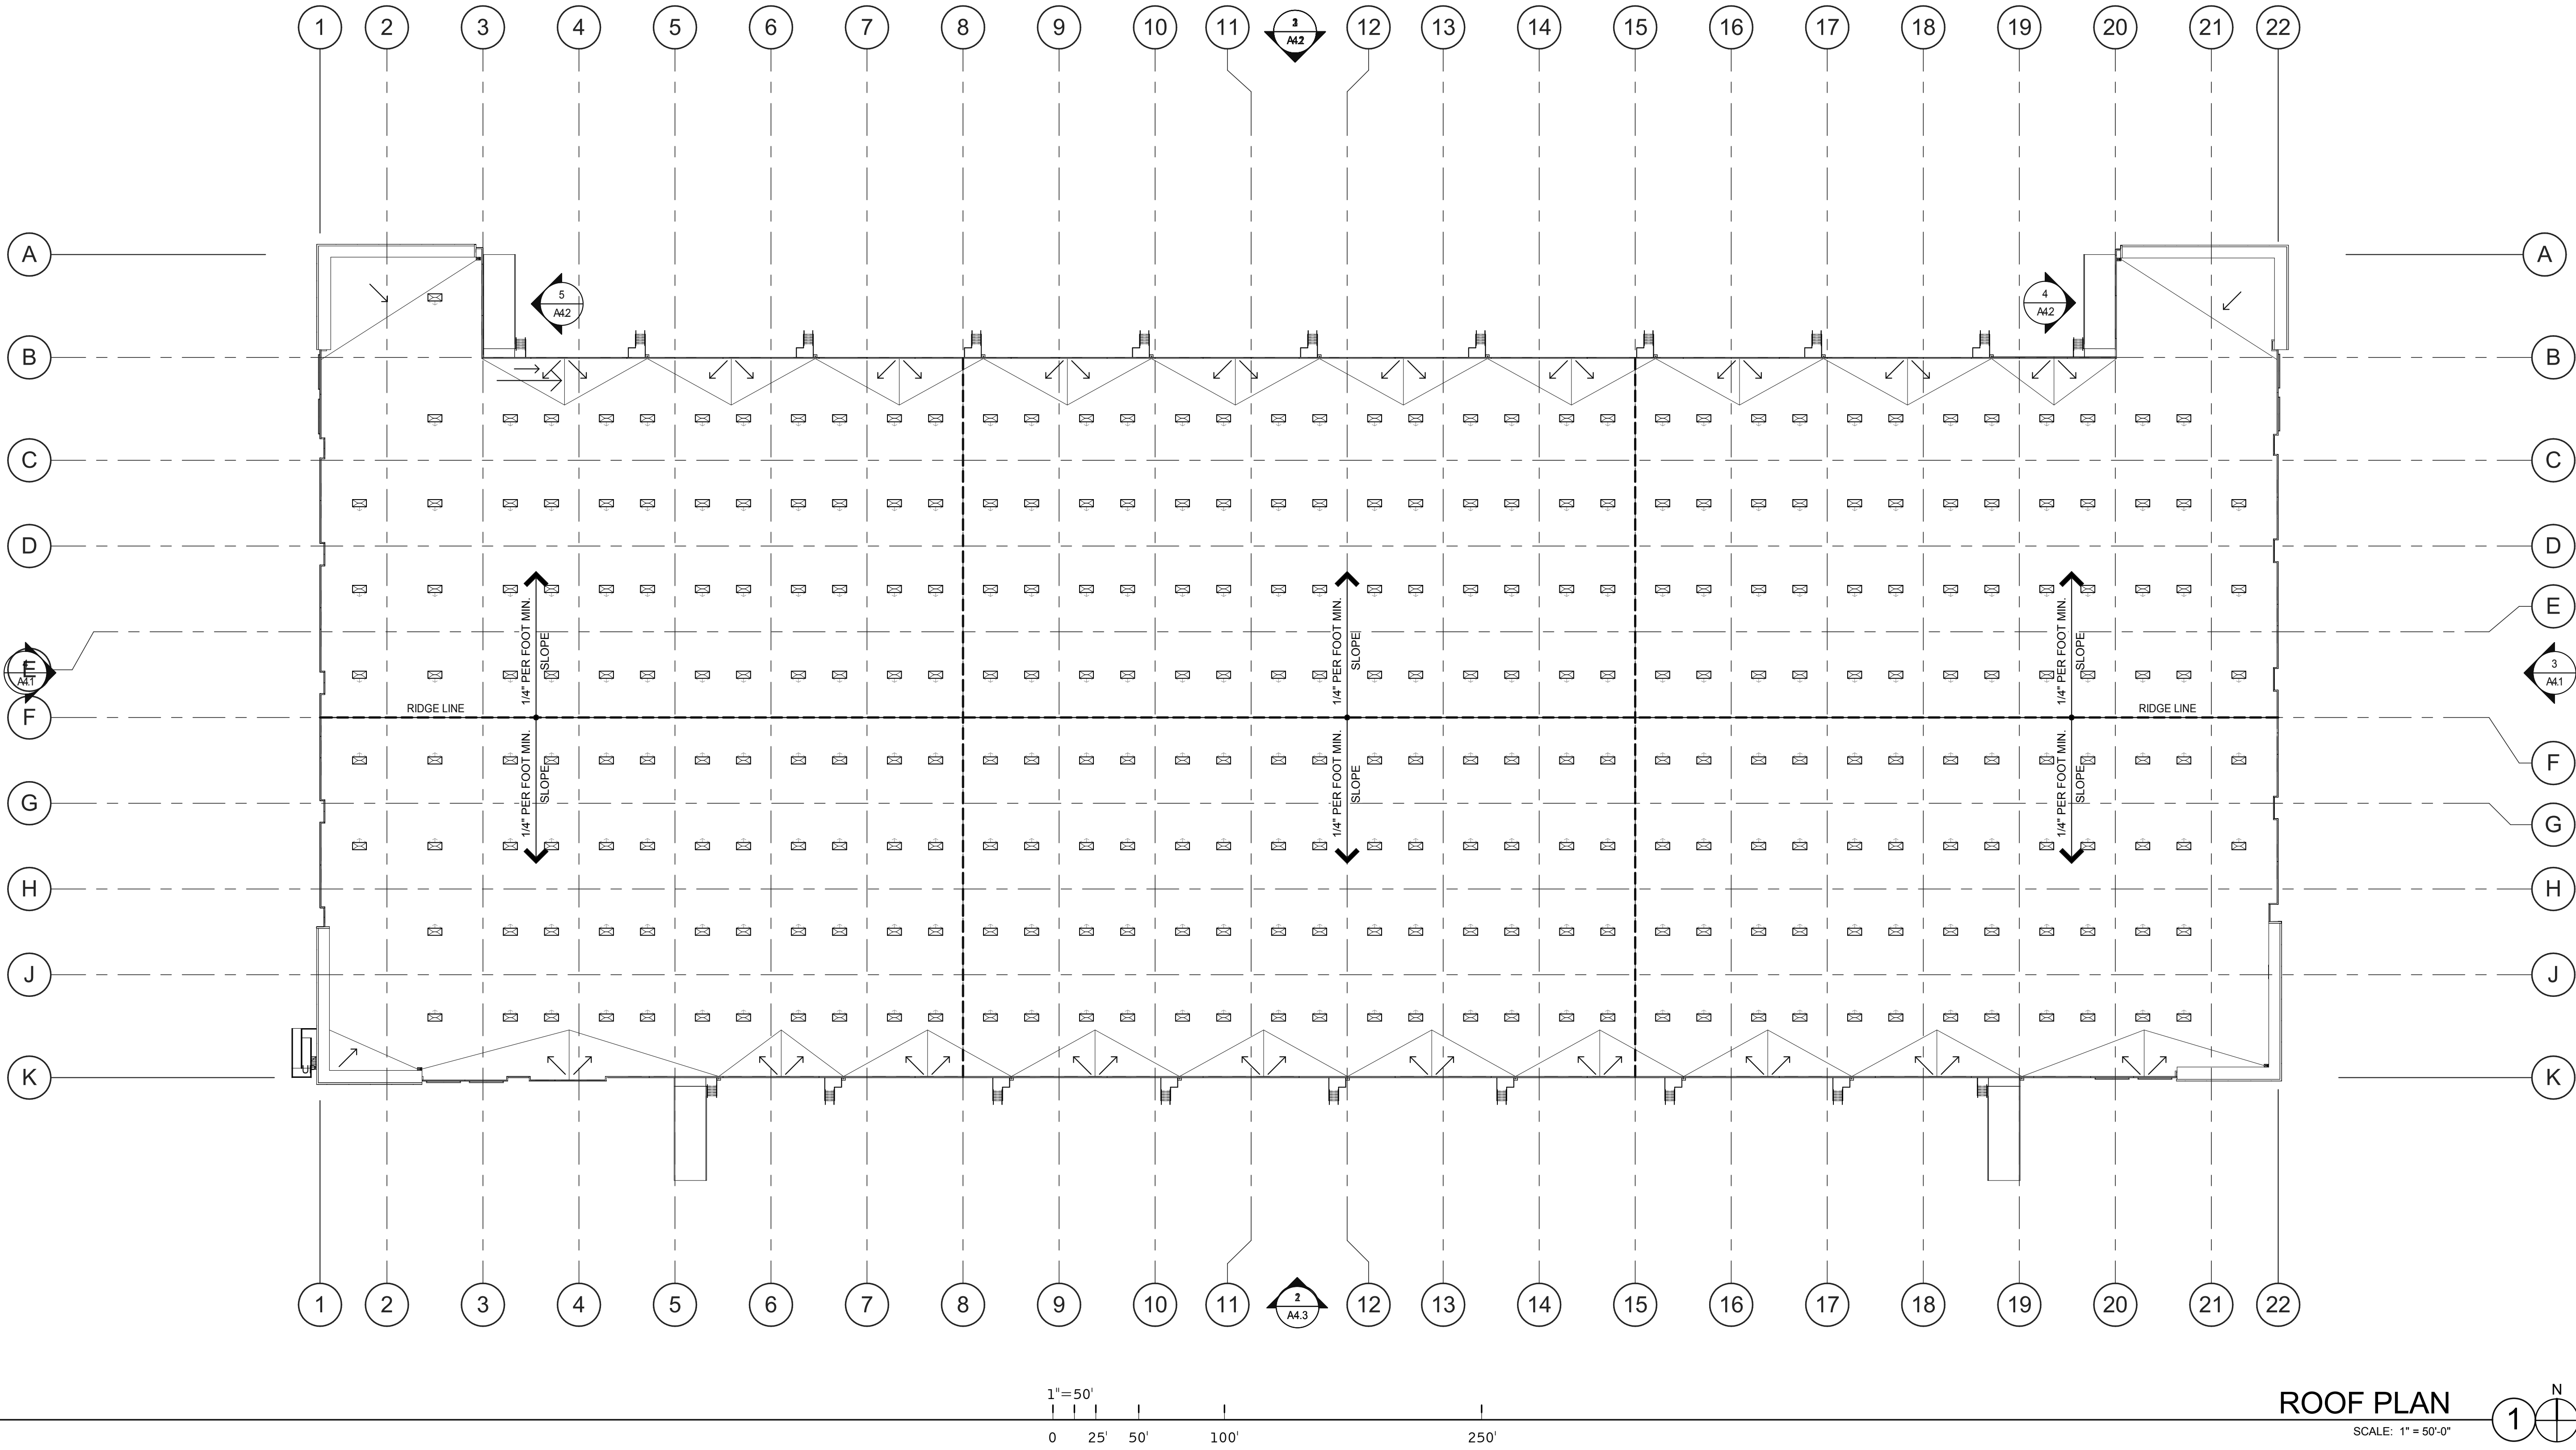

LEGEND

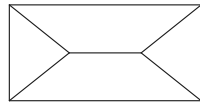

SKYLIGHT: (2%)
COORDINATE EXACT LOCATION TO PREVENT CONFLICT
WITH FRAMING, FIRE SPRINKLER LINES, ELECTRICAL
CONDUITS AND LIGHTING. SEE STRUCTURAL DRAWINGS.

ABBREVIATIONS

T.O.P. = TOP OF PARAPET
H.P. = TOP OF ROOFING - HIGH POINT
M.P. = TOP OF ROOFING - MID POINT
L.P. = TOP OF ROOFING - LOW POINT

CALCULATIONS

SKYLIGHTS:
SKYLIGHT SIZE: 48"x96"=32 S.F.
(WAREHOUSE AREA S.F.) x 2.0% = 491,080 x .02
(SKYLIGHT SIZE) 32

DESIRED: 307 SKYLIGHTS
PROVIDED: 307 SKYLIGHTS

FUTURE SOLAR:

ROOF AREA: 491,080 S.F.
SKYLIGHT AREA: 9,920 S.F.
ROOF AREA LESS SKYLIGHT: 481,160 S.F.


15% OF ROOF AREA (LESS SKYLIGHTS): 72,174 S.F.
TOTAL AREA FOR FUTURE SOLAR REQUIRED: XXX,XXX S.F.*
TOTAL AREA FOR FUTURE SOLAR PROVIDED: XXX,XXX S.F.

* CEO SECTION 110.10(B)(4) DOES NOT REQUIRE THE INCLUSION OF ANY COLLATERAL LOADS
FOR FUTURE SOLAR ENERGY SYSTEMS.

NOTES:

SEE SHEET A0.2 FOR GENERAL NOTES

ROOF PLAN
SCALE: 1" = 50'-0"

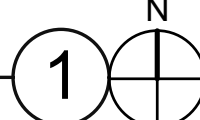

ROOF PLAN

DATE	REMARKS
09/20/2019	PLANNING RESUBMITTAL
1	

PA/PM:	J.BABINE
DRAWN BY.:	S.Z.
JOB NO.:	SNR18-0111-00

SHEET
A3.1





1001 GIBRALTAR
1001 GIBRALTAR DRIVE
MILPITAS, CALIFORNIA 95035

architecture
planning
interiors
graphics
civil engineering
4683 Chabot Dr. #200
Pleasanton, CA 94588
P925.244.9620
F925.244.9621

WARE MALCOMB
Leading Design for Commercial Real Estate



NOT TO SCALE

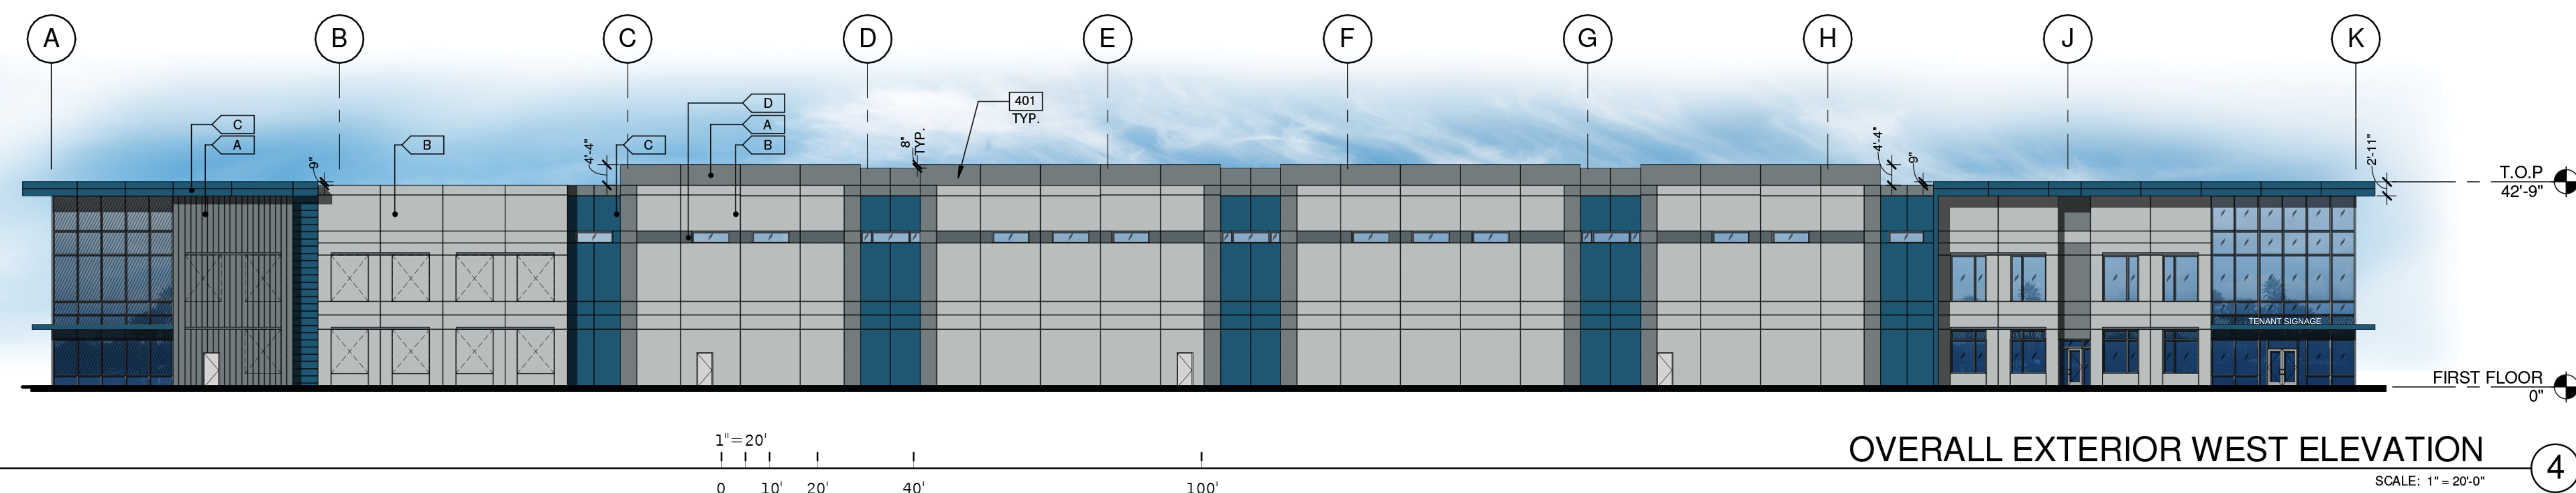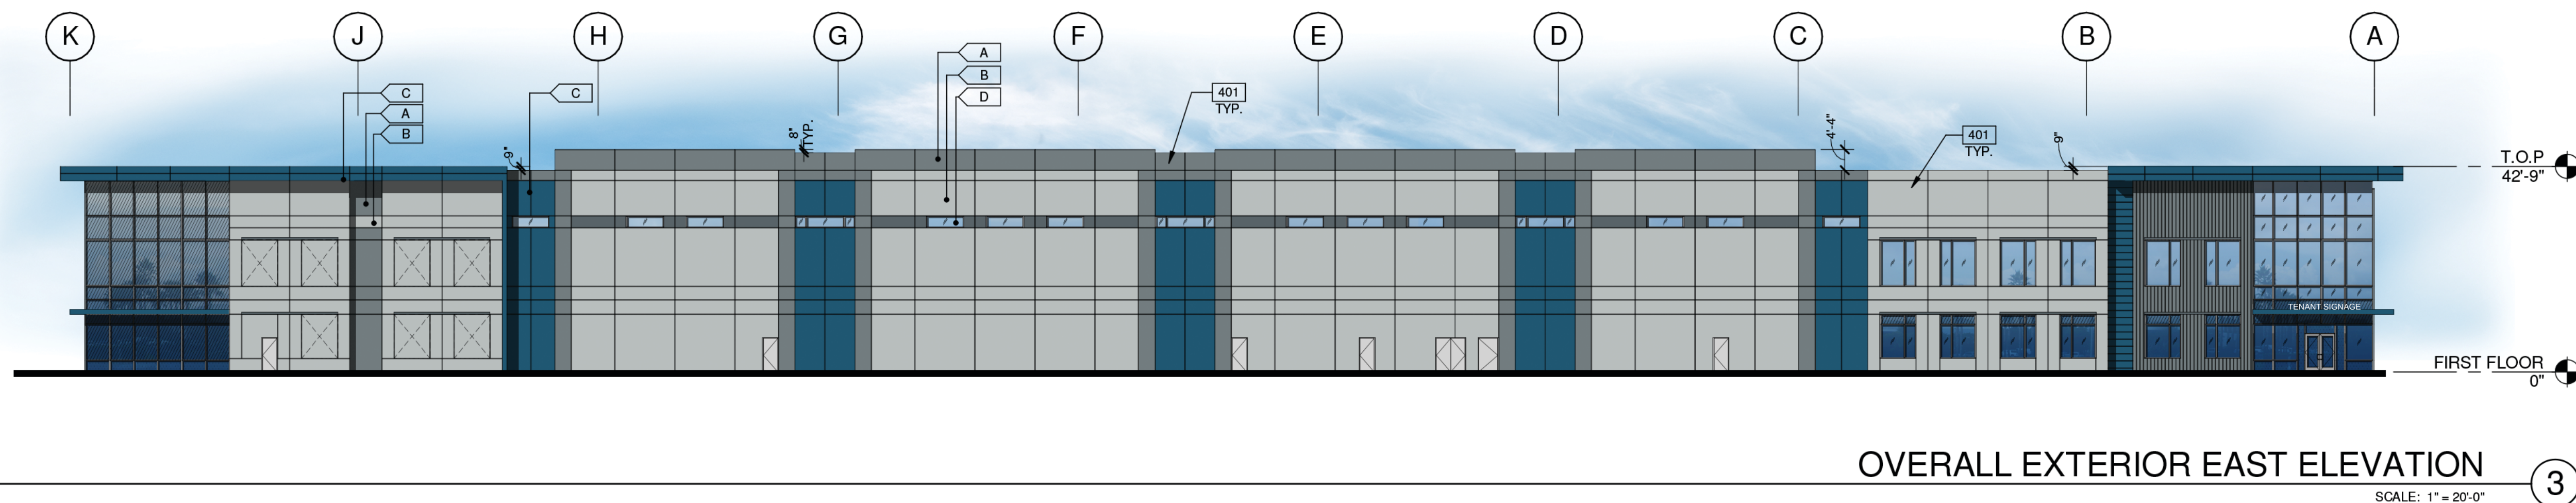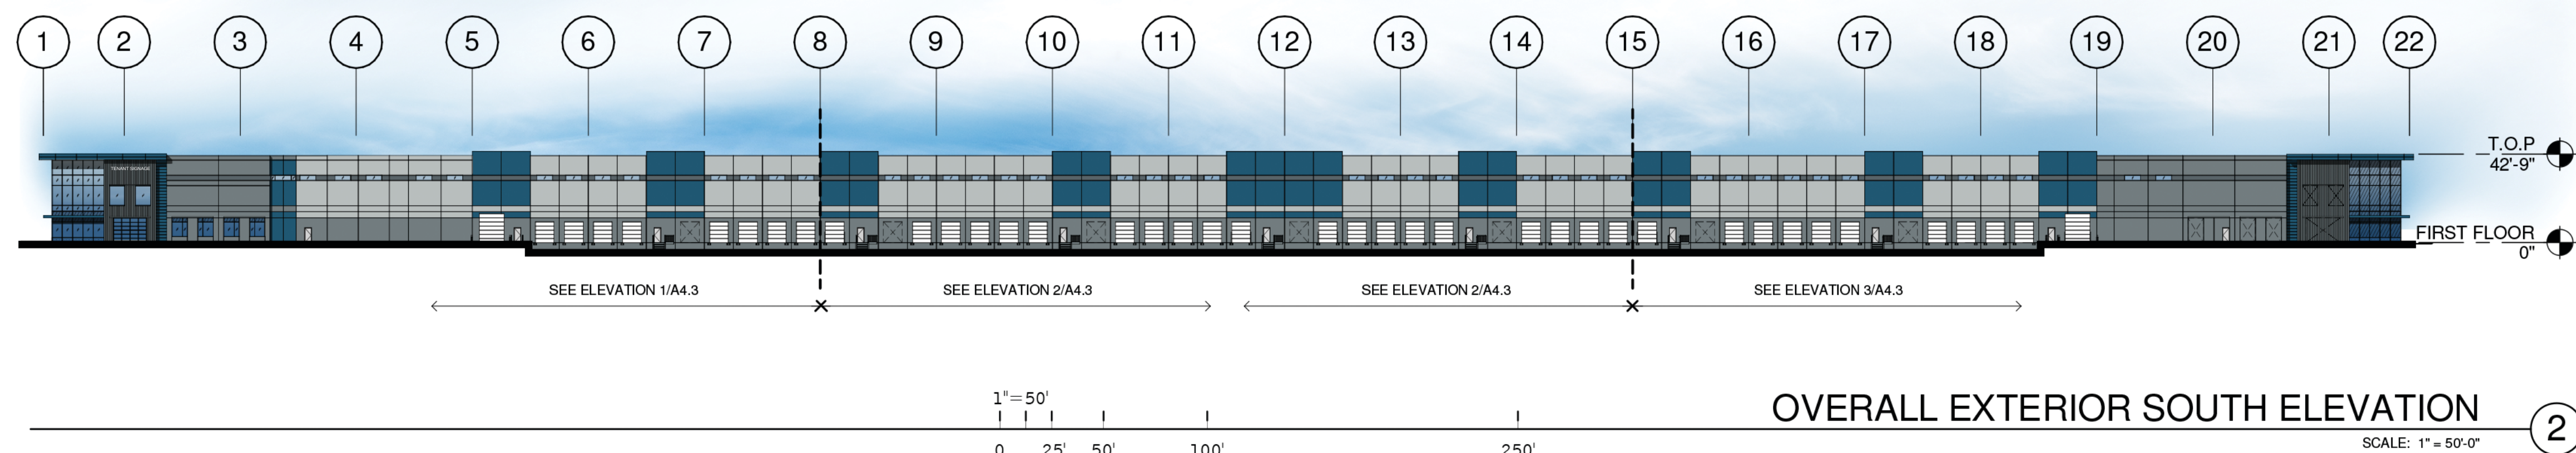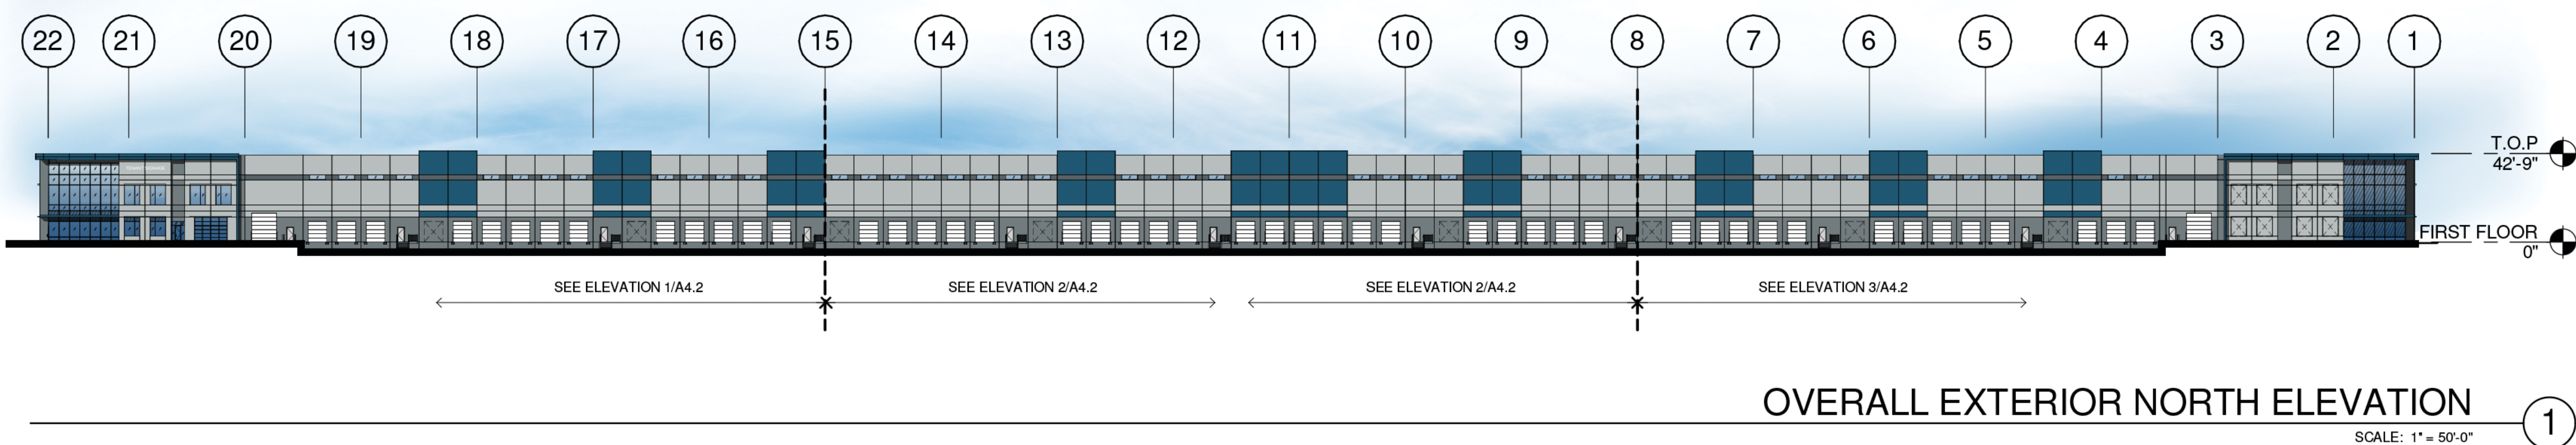NOTES:

SEE SHEET A0.2 FOR GENERAL NOTES

401 CONCRETE WALL, PAINTED

FUTURE TENANT SIGNAGE TO BE A DEFERRED SUBMITTAL. SIGNAGE IS TO BE MADE OF METAL LETTERING. WALL-MOUNTED SIGNAGE TO RECEIVE SCONCE LIGHTING OR BACKLIGHTING PER CITY APPROVAL. CANOPY-MOUNTED LIGHTING TO BE BACKLIT PER CITY APPROVAL.

LEGEND

GLASS:



VISION GLASS



SPANDREL GLASS



TEMPERED GLASS

ALL GLASS USED ON THE ENVELOPE OF THE BUILDING TO BE:

XXXXXXX

U FACTOR = 0.28 AND SHGC = 0.28

GLASS WIND LOAD RESISTANCE CALCULATIONS ARE UNDER SEPARATE PERMIT

COLORS:

PROVIDE 6'-0" WIDE PAINT COLOR MOCK-UP FULL HEIGHT OF BUILDING FOR OWNER/ARCHITECT REVIEW.



A BASE COLOR: SHERWIN WILLIAMS-FOGGY DAY-SW 6235



B SECONDARY COLOR: SHERWIN WILLIAMS -SAMOVAR SILVER-SW 6233



C ACCENT COLOR: SHERWIN WILLIAMS-REGATTA-SW 6517



D ACCENT COLOR: SHERWIN WILLIAMS-GRAYS HARBOR-SW 6236

WARE MALCOMB
Leading Design for Commercial Real Estate

4683 Chabot Dr #300
Pleasanton, CA 94588
P 925.244.9620
F 925.244.9621

1001 GIBRALTAR
1001 GIBRALTAR DRIVE
MILPITAS, CALIFORNIA 95035

EXTERIOR ELEVATIONS

[illegible]

PA/PM:	J.BABINE
--------	----------


DRAWN BY.:	S.Z.
------------	------

JOB NO.:	SNR18-0111-00
----------	---------------

SHEET

A4.1

5/22/2019 11:35:10 AM

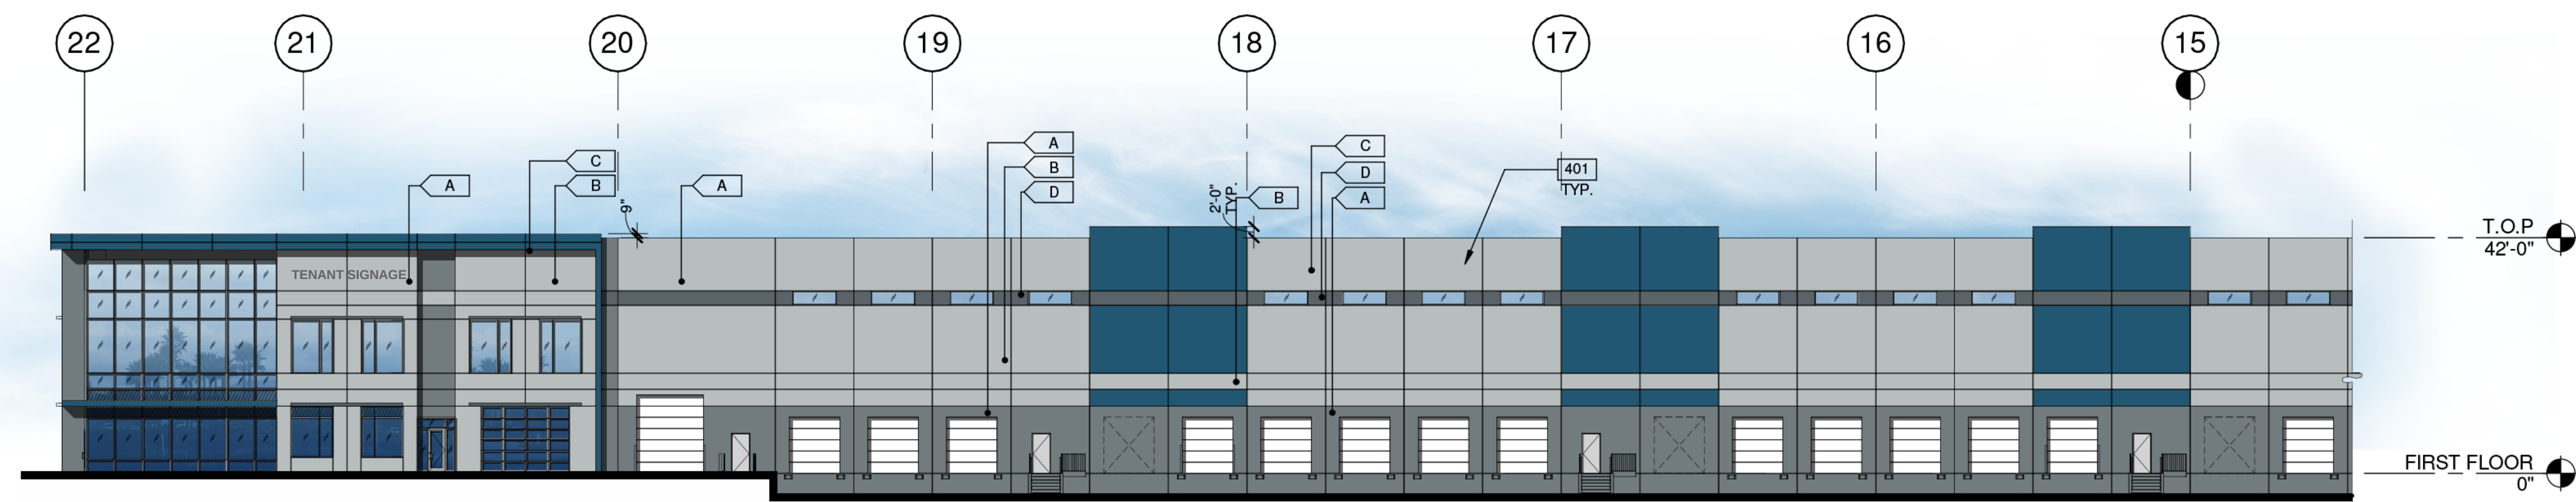

NOTES:

SEE SHEET A0.2 FOR GENERAL NOTES

401 CONCRETE WALL, PAINTED.

FUTURE TENANT SIGNAGE TO BE A DEFERRED SUBMITTAL. SIGNAGE IS TO BE MADE OF METAL LETTERING. WALL-MOUNTED SIGNAGE TO RECEIVE SCONCE LIGHTING OR BACKLIGHTING PER CITY APPROVAL. CANOPY-MOUNTED LIGHTING TO BE BACKLIT PER CITY APPROVAL.

LEGEND

GLASS:



VISION GLASS



SPANDREL GLASS



TEMPERED GLASS

ALL GLASS USED ON THE ENVELOPE OF THE BUILDING TO BE:
XXXXXX
U FACTOR = 0.28 AND SHGC = 0.28
GLASS WIND LOAD RESISTANCE CALCULATIONS ARE UNDER SEPARATE PERMIT

COLORS:

PROVIDE 6'-0" WIDE PAINT COLOR MOCK-UP FULL HEIGHT OF BUILDING FOR OWNER/ARCHITECT REVIEW.



BASE COLOR: SHERWIN WILLAMS-FOGGY DAY-SW 6235







SECONDARY COLOR: SHERWIN WILLIAMS -SAMOVAR SILVER-SW 6233



ACCENT COLOR: SHERWIN WILLIAMS-REGATTA-SW 6517



ACCENT COLOR: SHERWIN WILLIAMS-GRAYS HARBOR-SW 6236

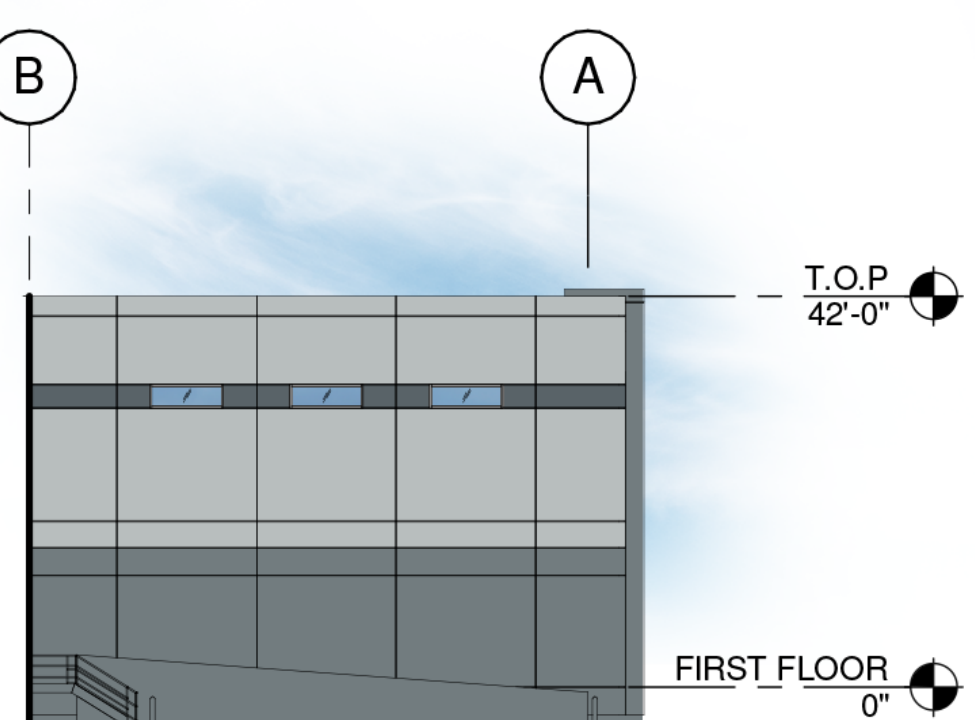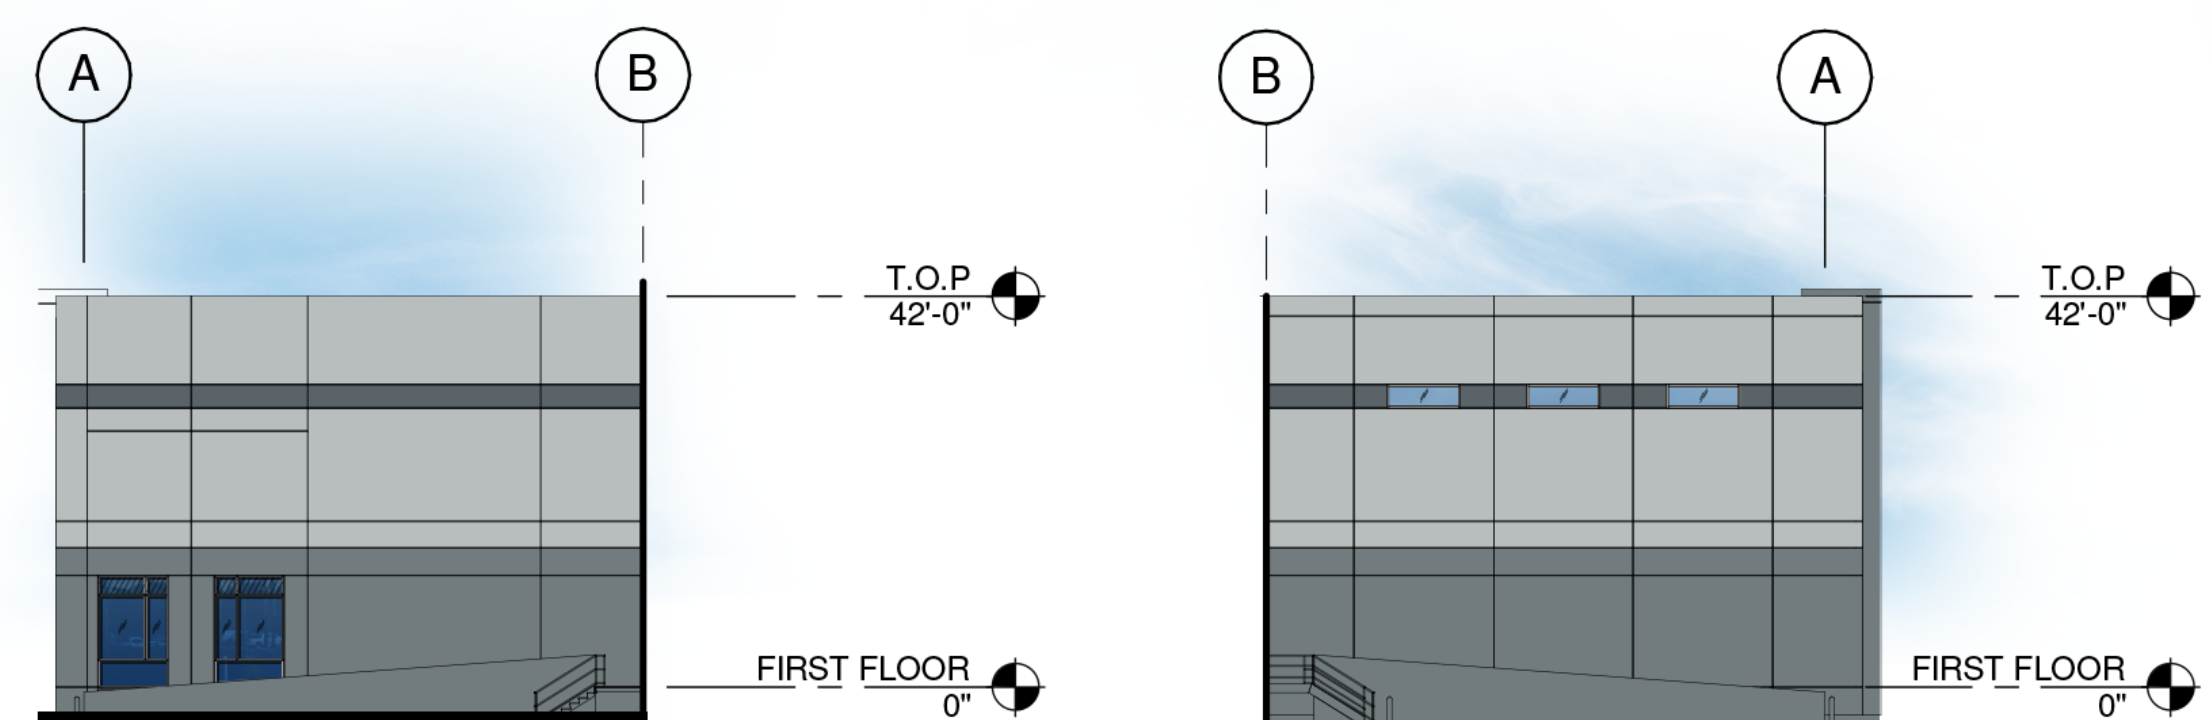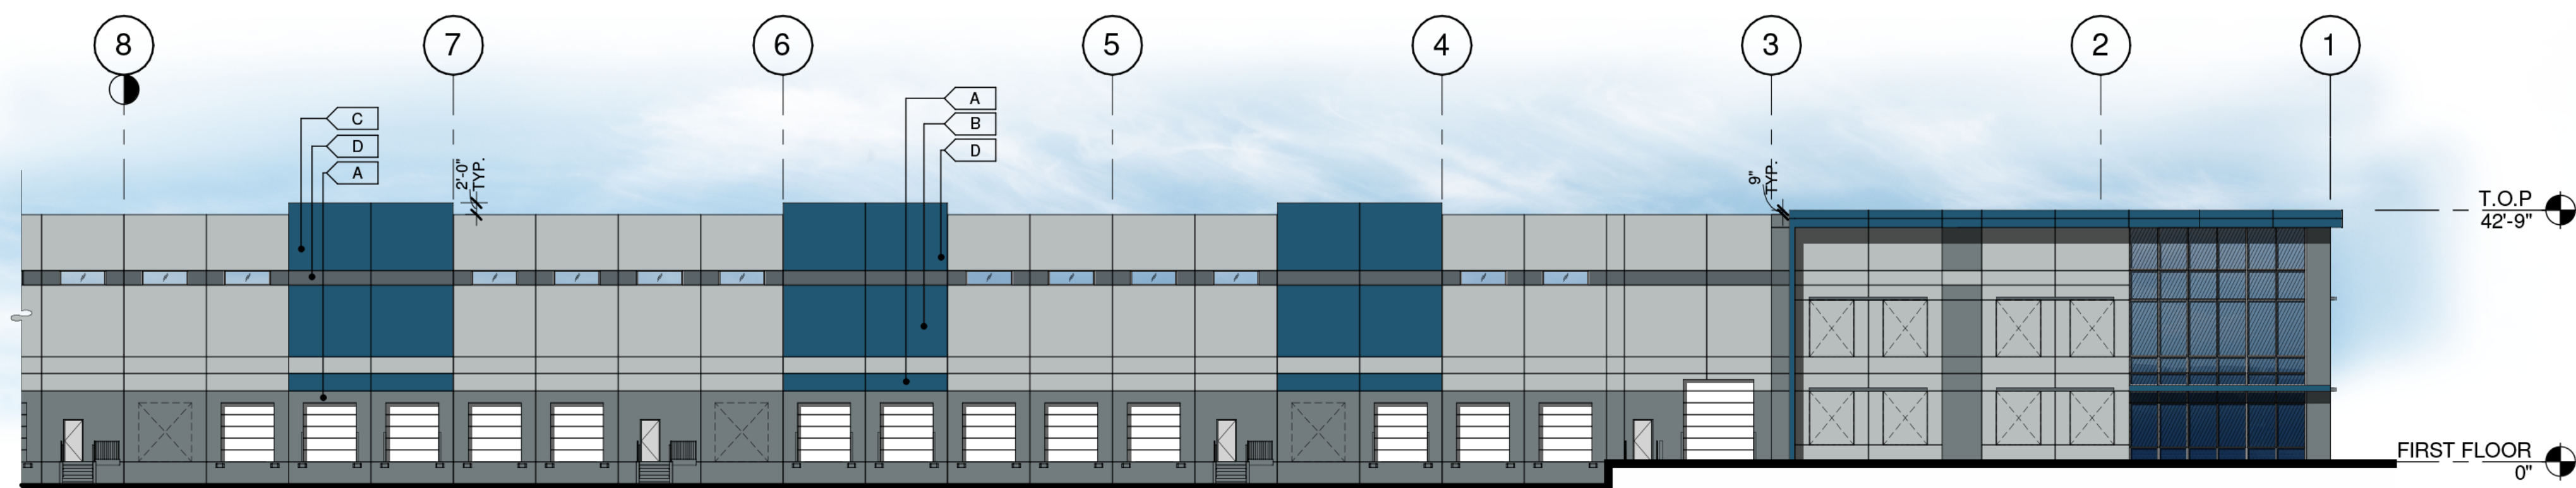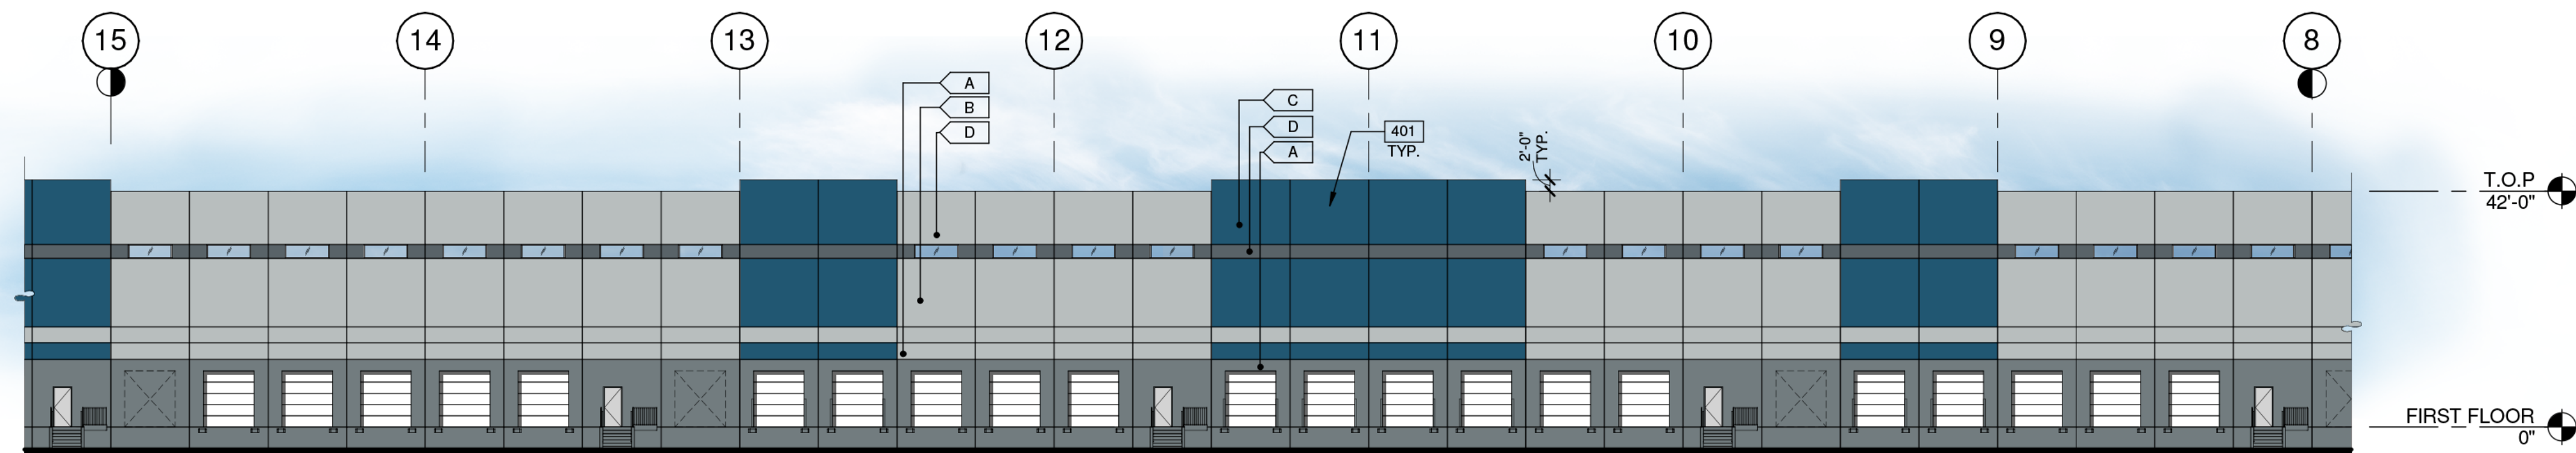

WARE MALCOMB
Leading Design for Commercial Real Estate

architecture
planning
interiors
graphics
civil engineering

4683 Chabot Dr #301
Pleasanton, CA 94566
P 925.244.9620
F 925.244.9621

1001 GIBRALTAR
1001 GIBRALTAR DRIVE
MILPITAS, CALIFORNIA 95035

EXTERIOR ELEVATIONS


[illegible]

PA/PM:	J.BABINE
DRAWN BY.:	S.Z.
JOB NO.:	SNR18-0111-00

SHEET

A4.2


5/22/2019 11:35:12 AM

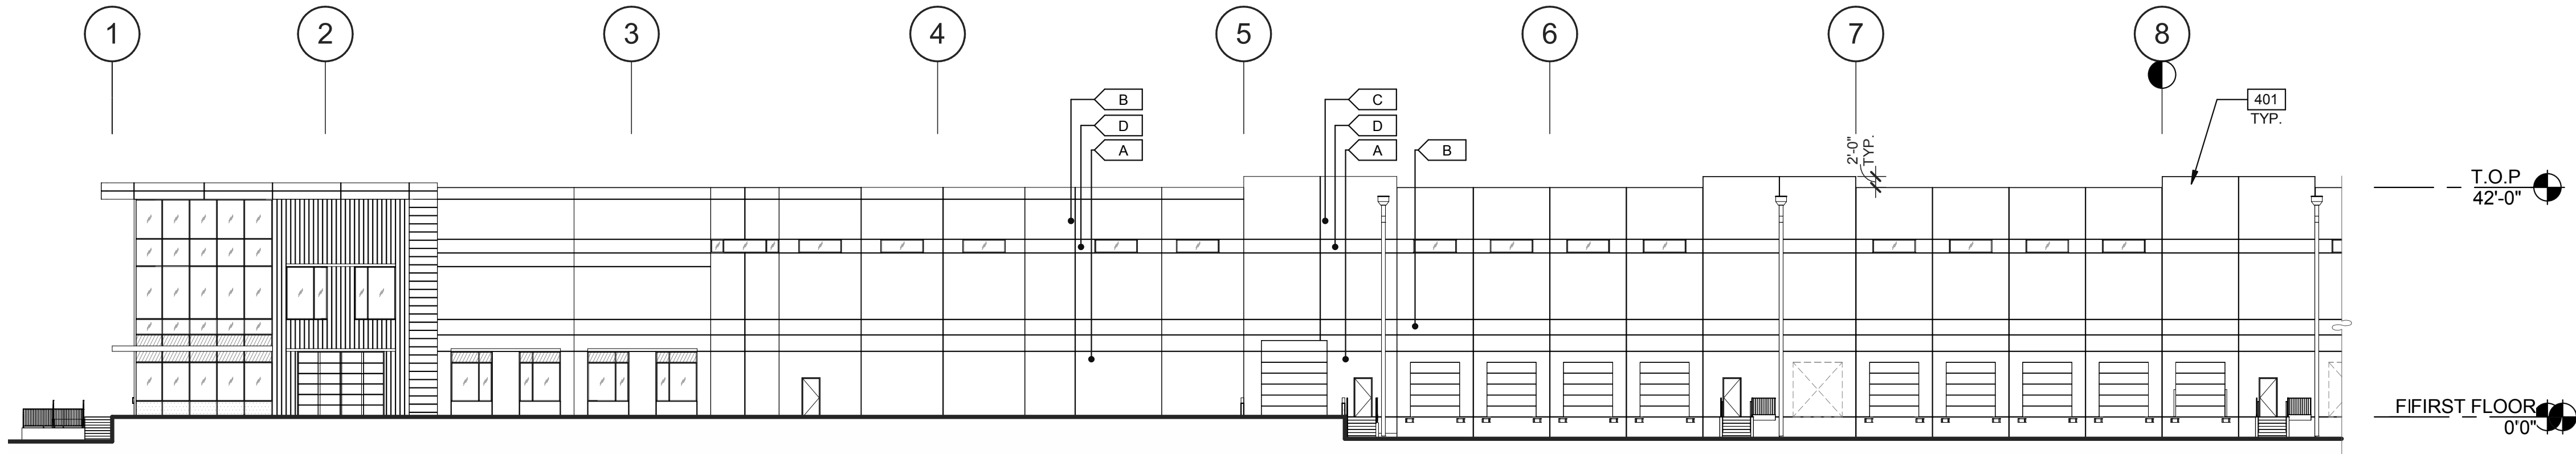

EXTERIOR ELEVATION

SCALE: 1" = 20'-0"


1

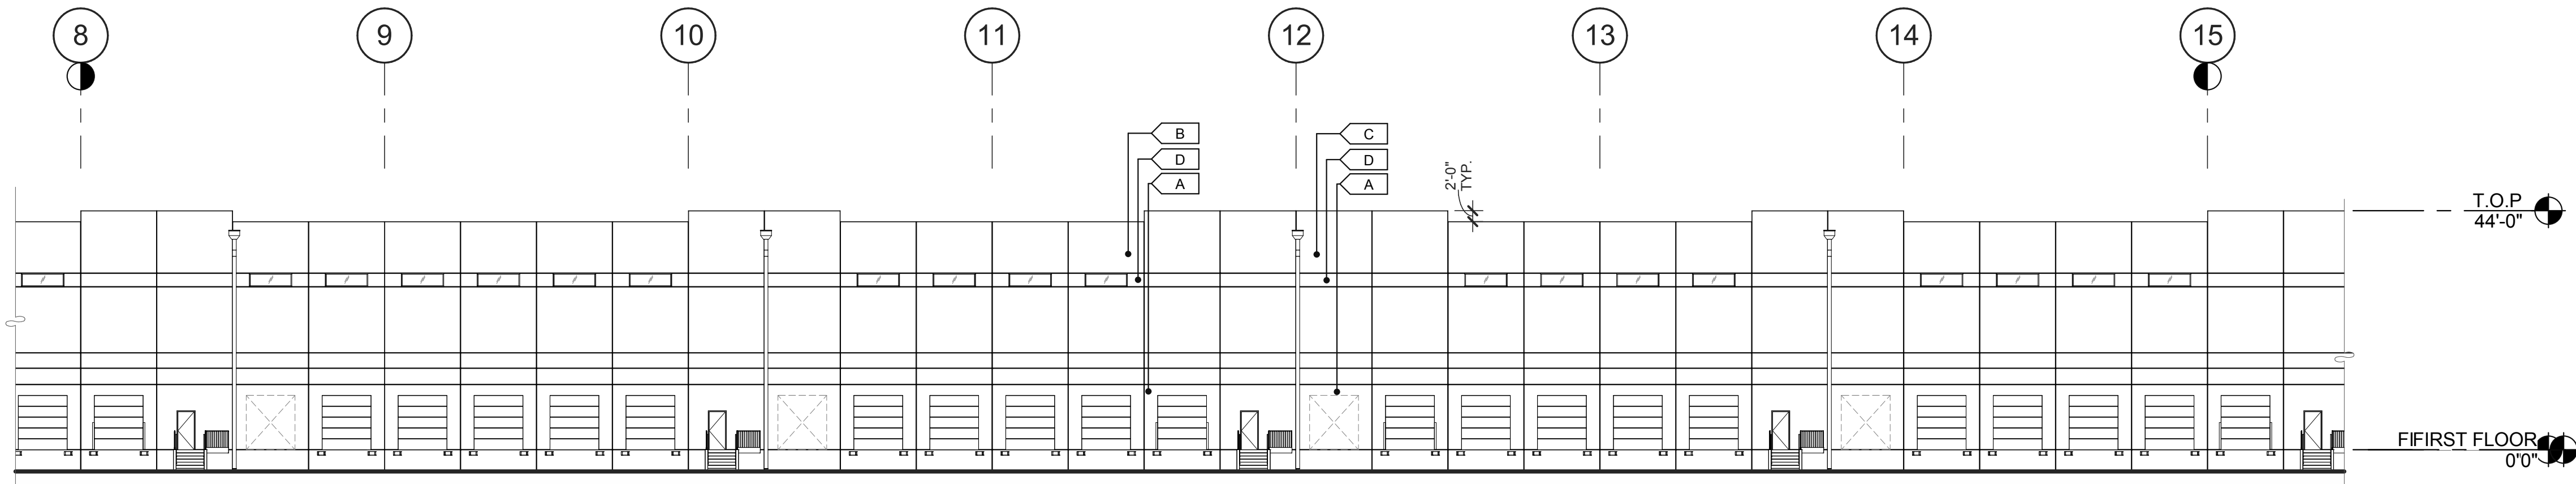

EXTERIOR ELEVATION

SCALE: 1" = 20'-0"


2

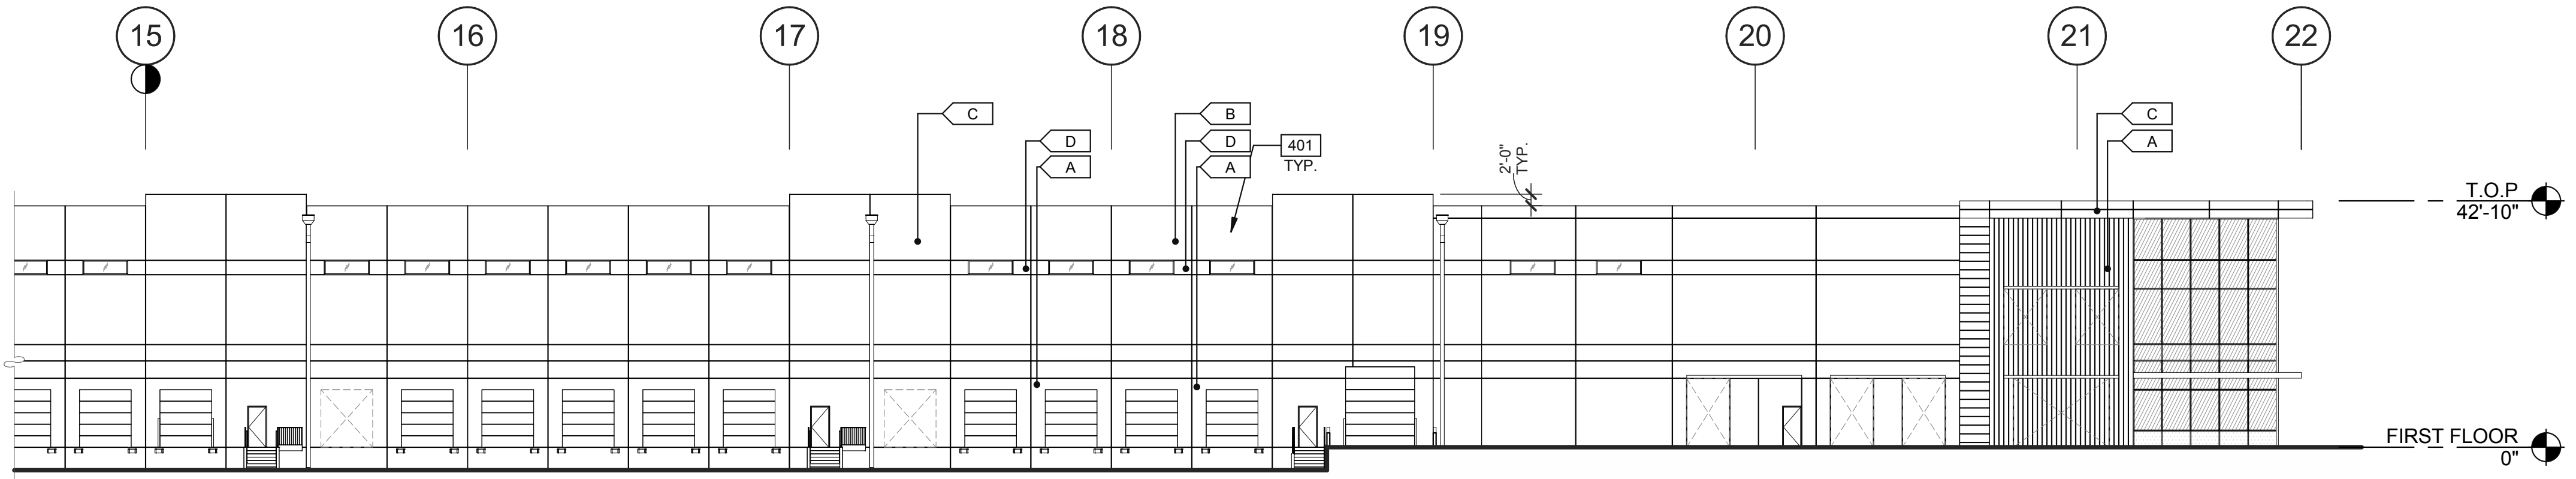

EXTERIOR ELEVATION

SCALE: 1" = 20'-0"

3

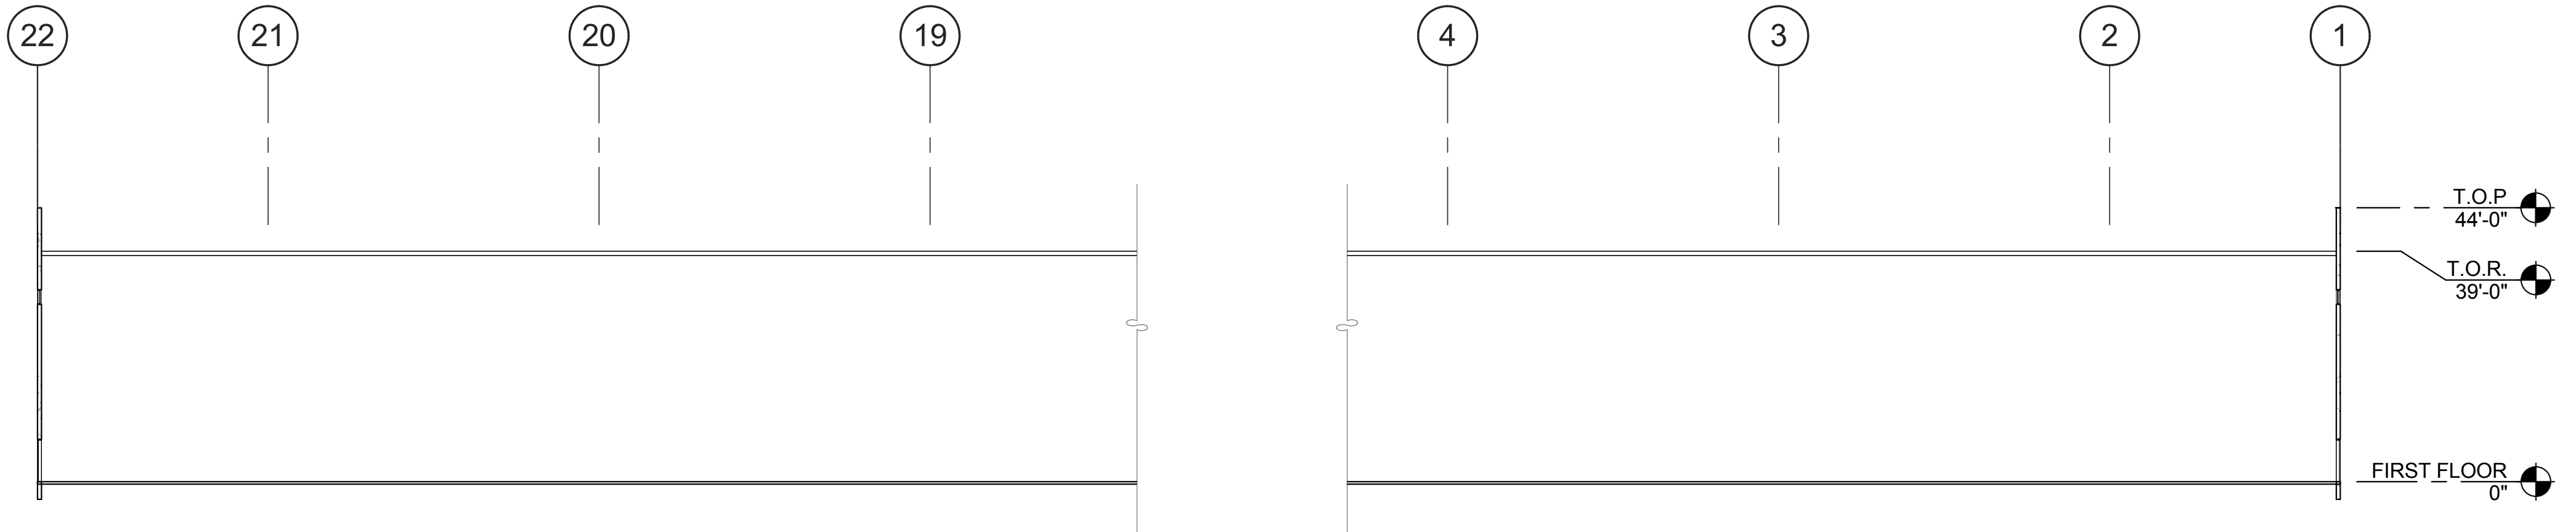

BUILDING SECTION

SCALE: 1" = 20'-0"

4

NOTES:

401 CONCRETE WALL, PAINTED.

LEGEND

GLASS:

- VISION GLASS
- SPANDREL GLASS
- TEMPERED GLASS

ALL GLASS USED ON THE ENVELOPE OF THE BUILDING TO BE:
XXXXXX
U FACTOR = 0.28 AND SHGC = 0.28
GLASS WIND LOAD RESISTANCE CALCULATIONS ARE UNDER SEPARATE PERMIT

COLORS:

PROVIDE 6'-0" WIDE PAINT COLOR MOCK-UP FULL HEIGHT OF BUILDING FOR OWNER/ARCHITECT REVIEW.

- A BASE COLOR: SHERWIN WILLIAMS-FOGGY DAY-SW 6235
- B SECONDARY COLOR: SHERWIN WILLIAMS -SAMOVAR SILVER-SW 6233
- C ACCENT COLOR: SHERWIN WILLIAMS-REGATTA-SW 6517
- D ACCENT COLOR: SHERWIN WILLIAMS-GRAYS HARBOR-SW 6236

WARE MALCOMB
Leading Design for Commercial Real Estate

architecture
planning
interiors
graphics
civil engineering
4683 Chabot Dr. #200
Pleasanton, CA 94588
P 925.244.9620
F 925.244.9621

1001 GIBRALTAR
1001 GIBRALTAR DRIVE
MILPITAS, CALIFORNIA 95035


EXTERIOR ELEVATIONS

DATE	REMARKS
09/20/2019	PLANNING RESUBMITTAL
1	

PA/PM:	J.BABINE
DRAWN BY.:	S.Z.
JOB NO.:	SNR18-0111-00


SHEET
A4.3

C:\Rev0011_ARCH.dwg

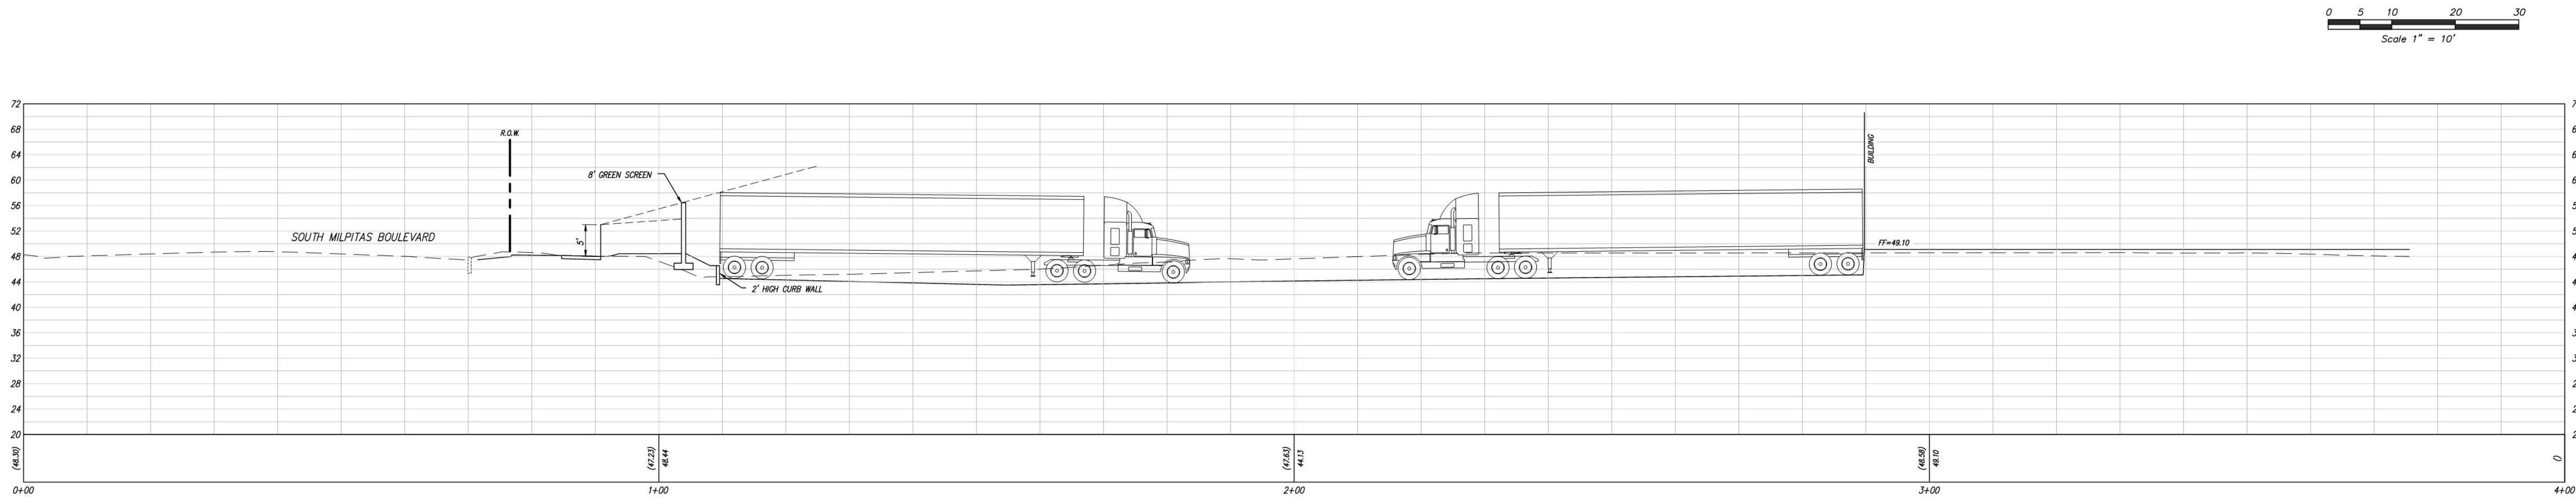


PROFILE
SCALE: 1" = 10' HORIZ.
1" = 10' VERT.

Alignment - A

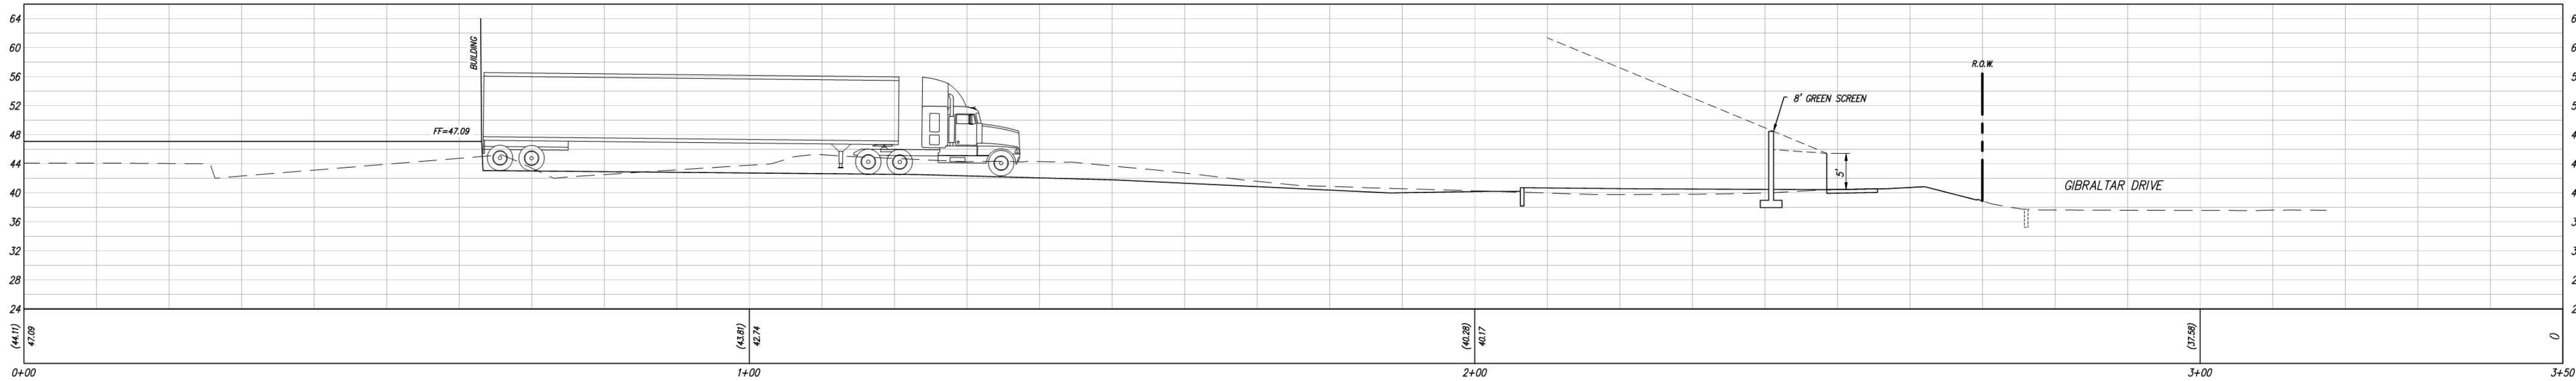

PROFILE
SCALE: 1" = 10' HORIZ.
1" = 10' VERT.

Alignment - B

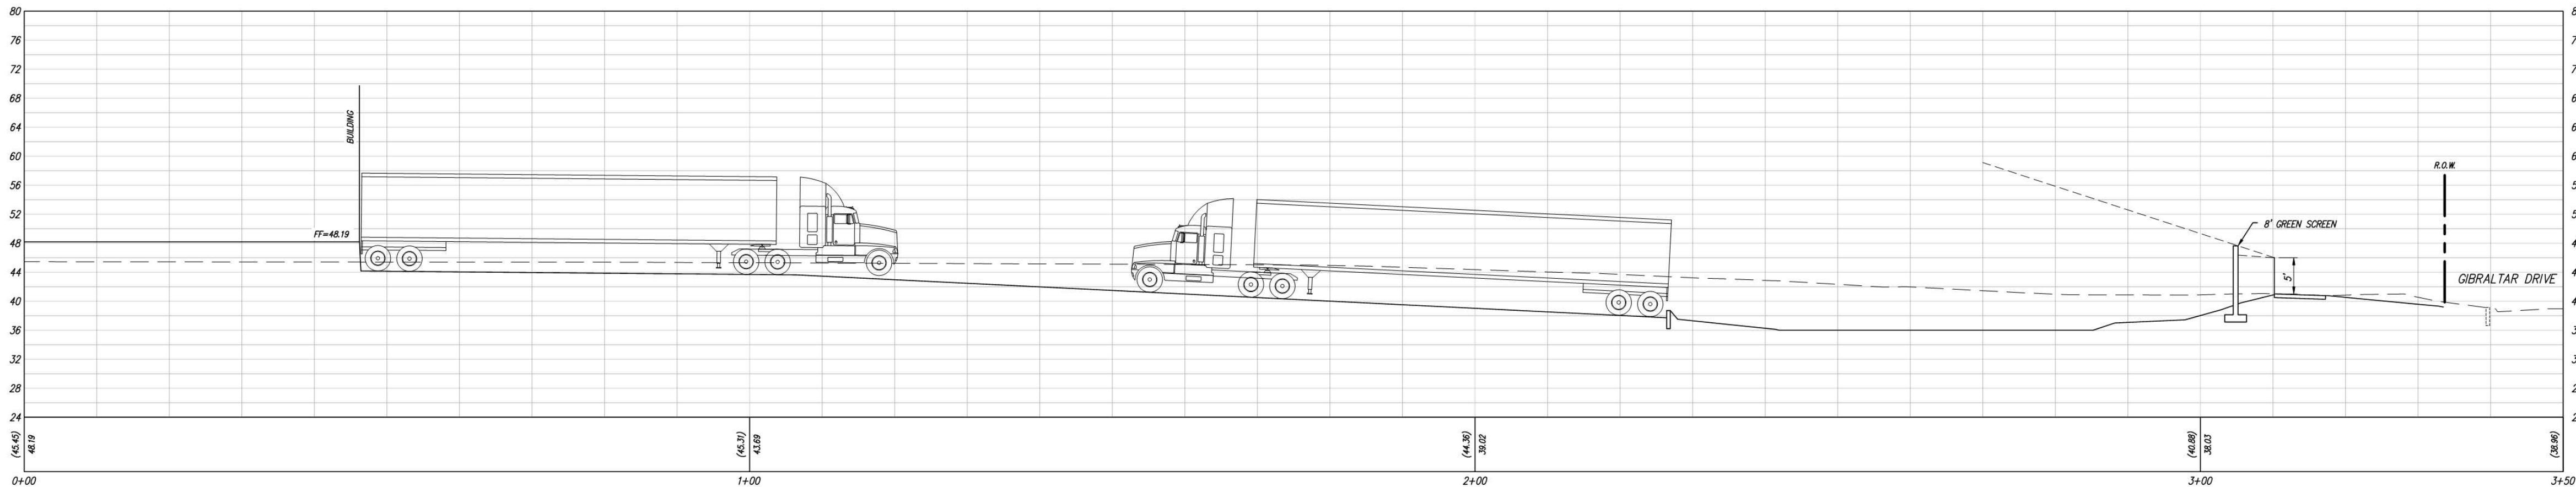

PROFILE
SCALE: 1" = 10' HORIZ.
1" = 10' VERT.

Alignment - C

LINE OF SIGHT

LINE OF SIGHT		
	DATE	REMARKS
1	09/20/2019	PLANNING RESUBMITTAL

PA/PM:	Approver
DRAWN BY.:	Author
JOB NO.:	SNR18-0111-00

9/19/2019 6:08:31 PM















A5.1

SHEET

1001 GIBRALTAR
1001 GIBRALTAR DRIVE
MILPITAS, CALIFORNIA 95035

architecture
planning
interiors
graphics
civil engineering
4683 Chabot Dr #200
Pleasanton, CA 94588
P925.244.9620
F925.244.9621

WARE MALCOMB
Leading Design for Commercial Real Estate

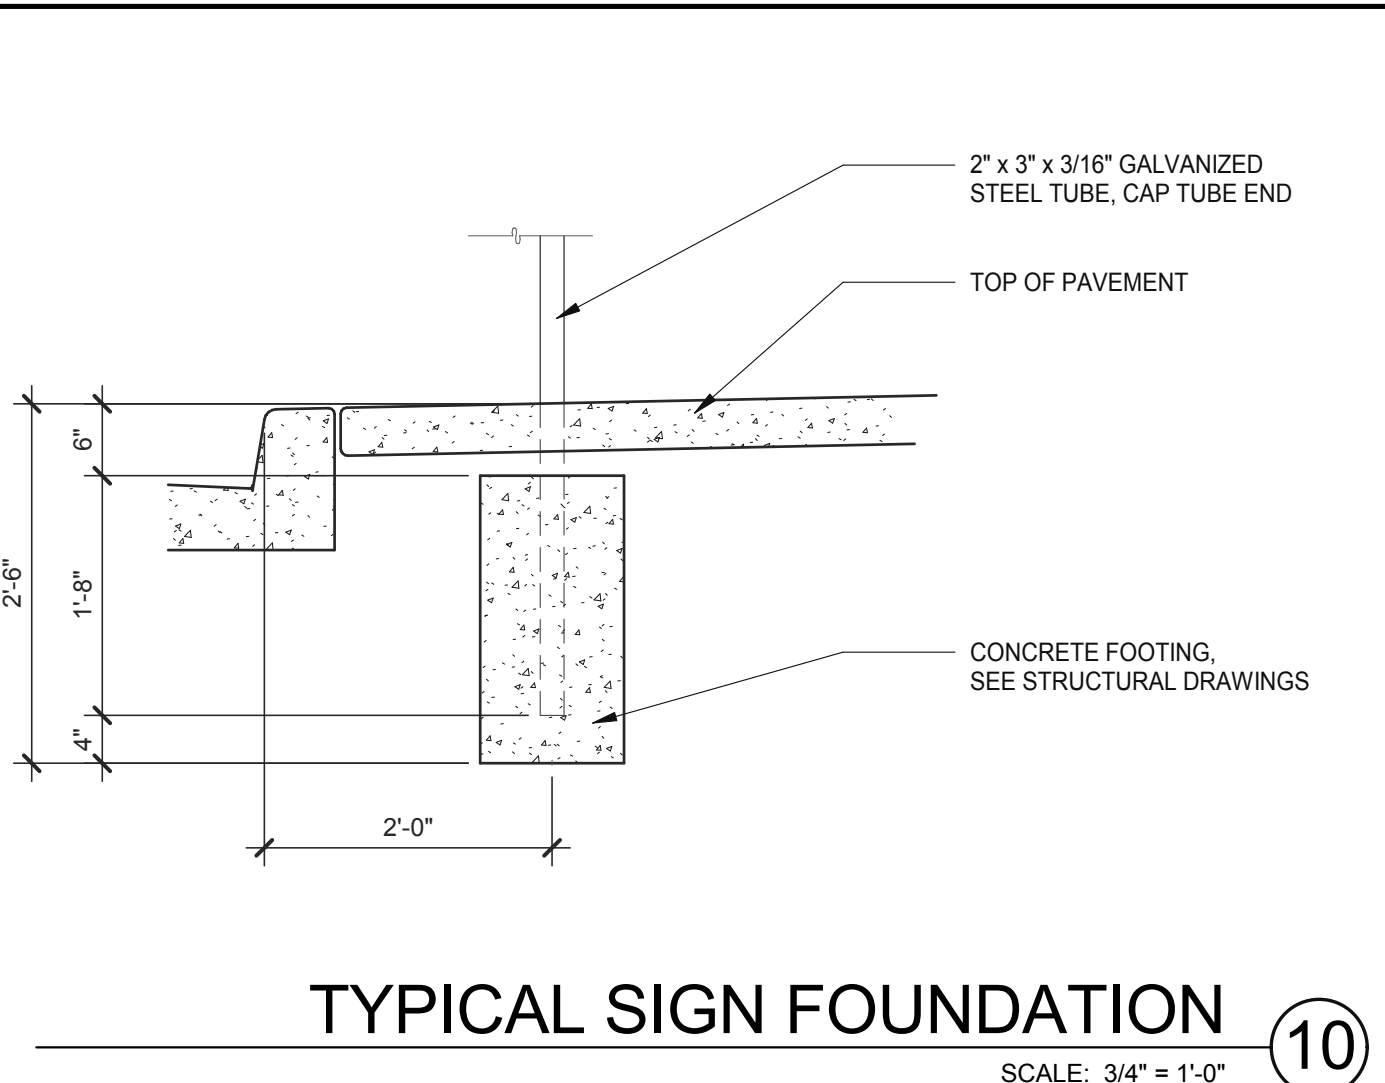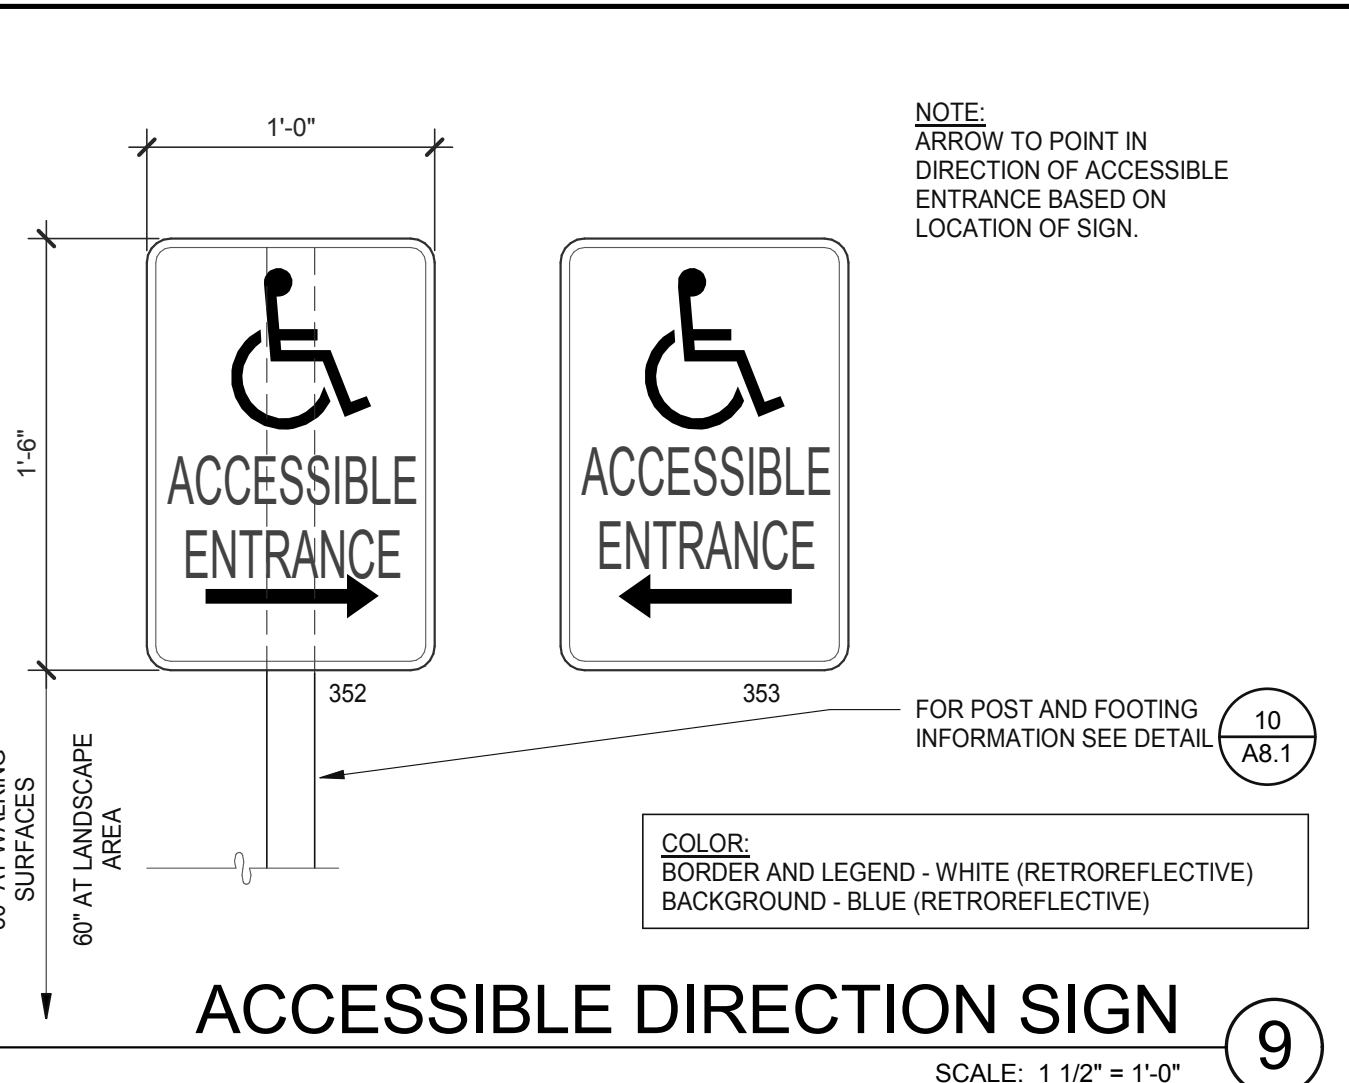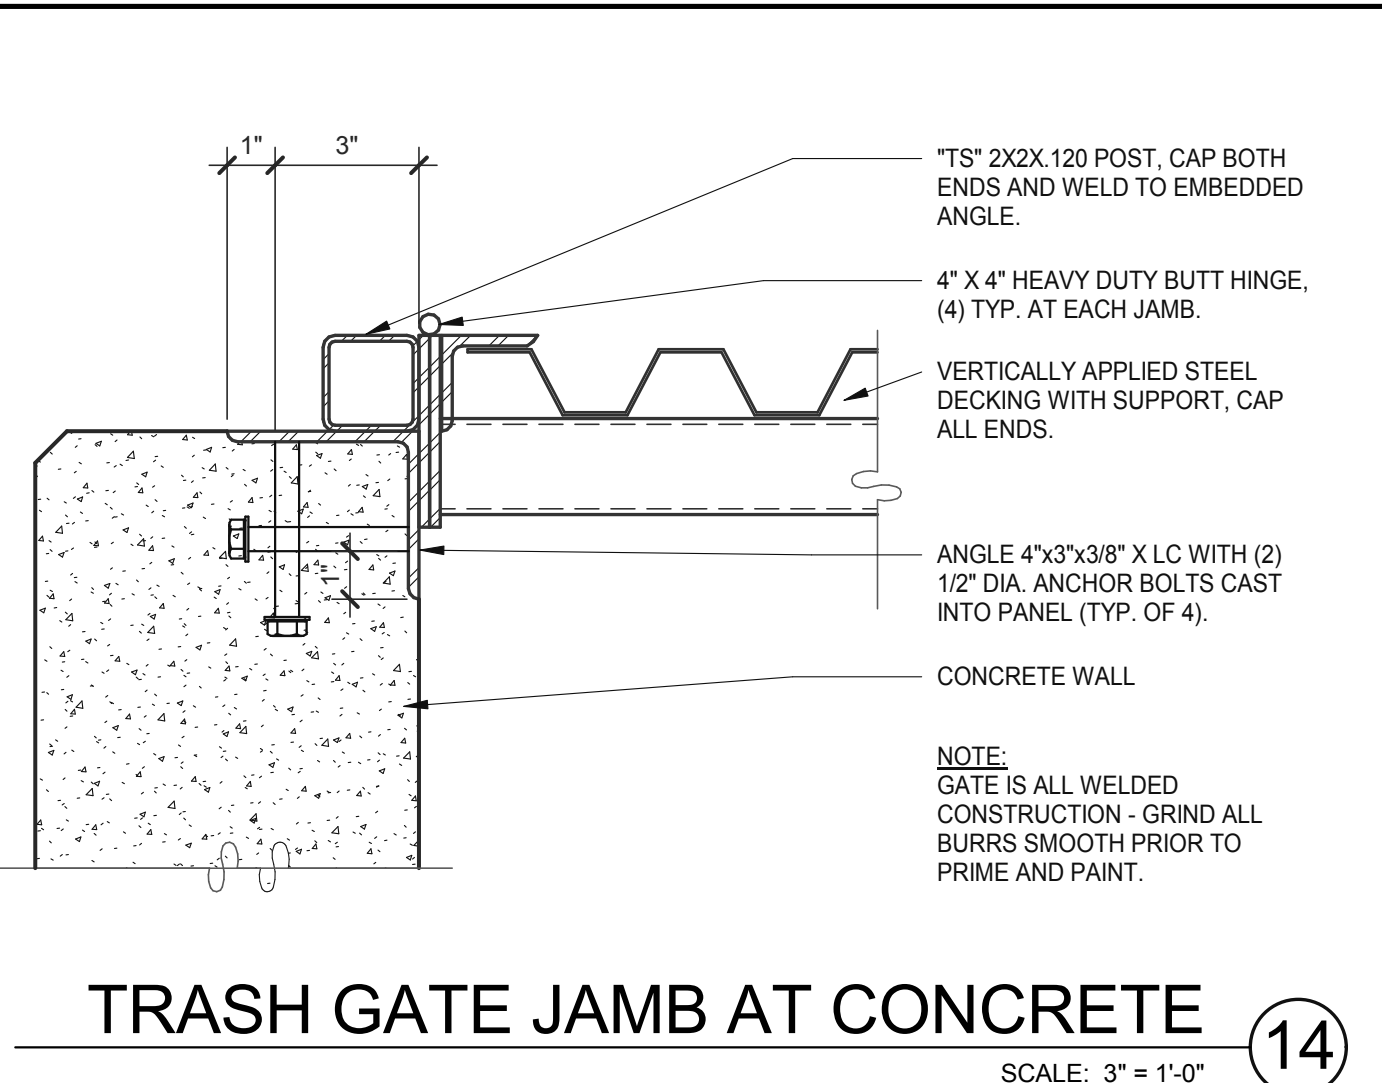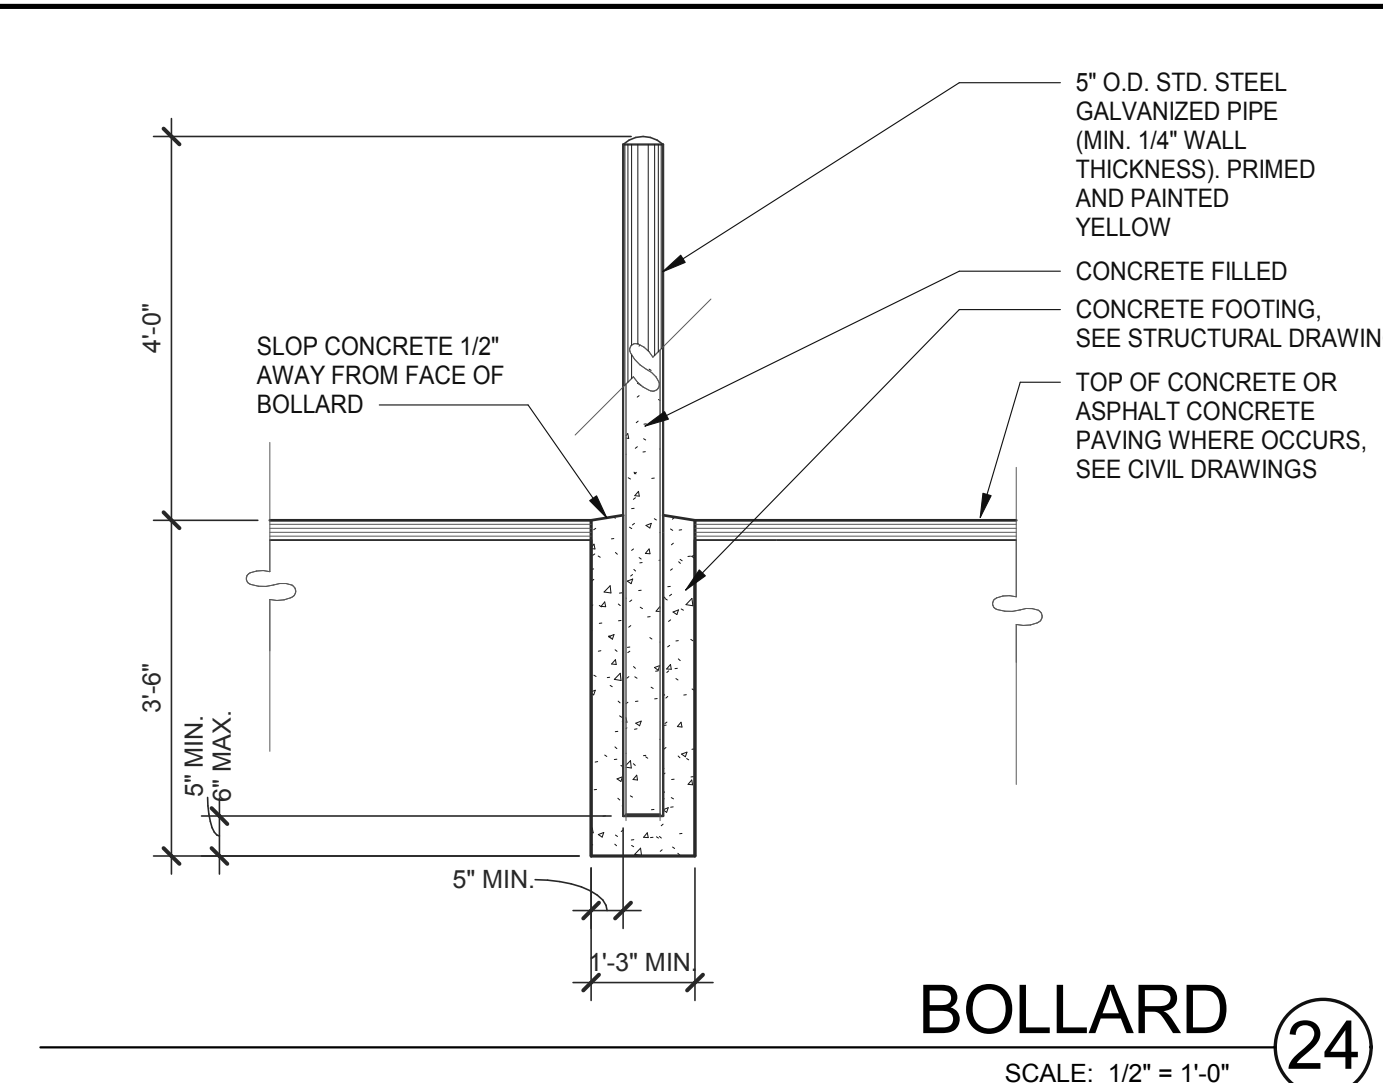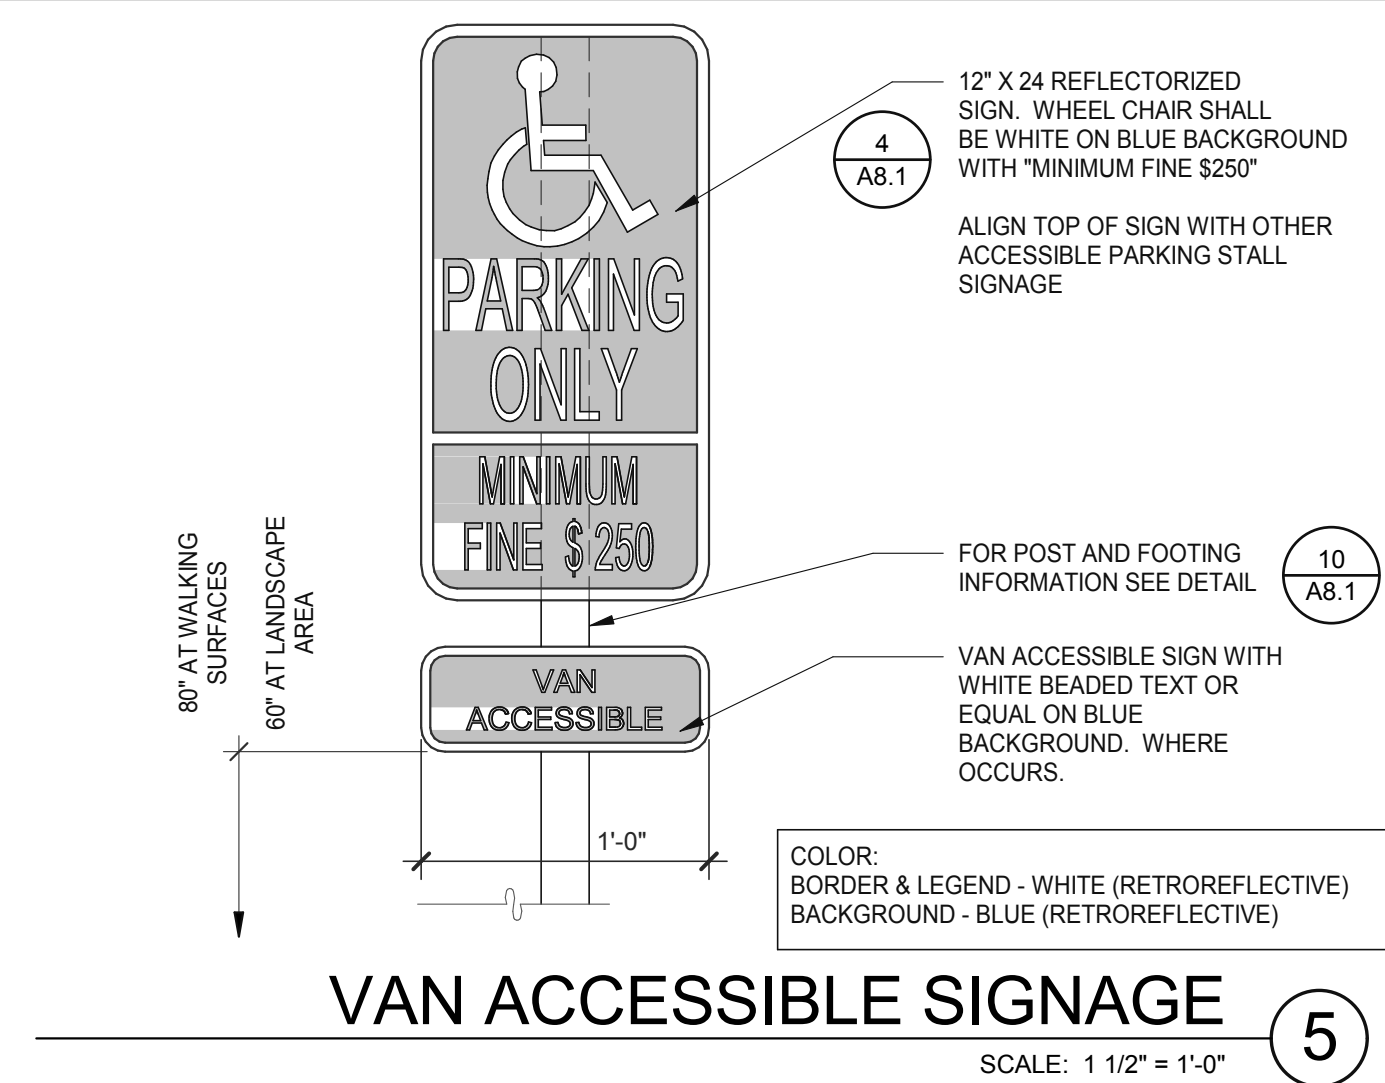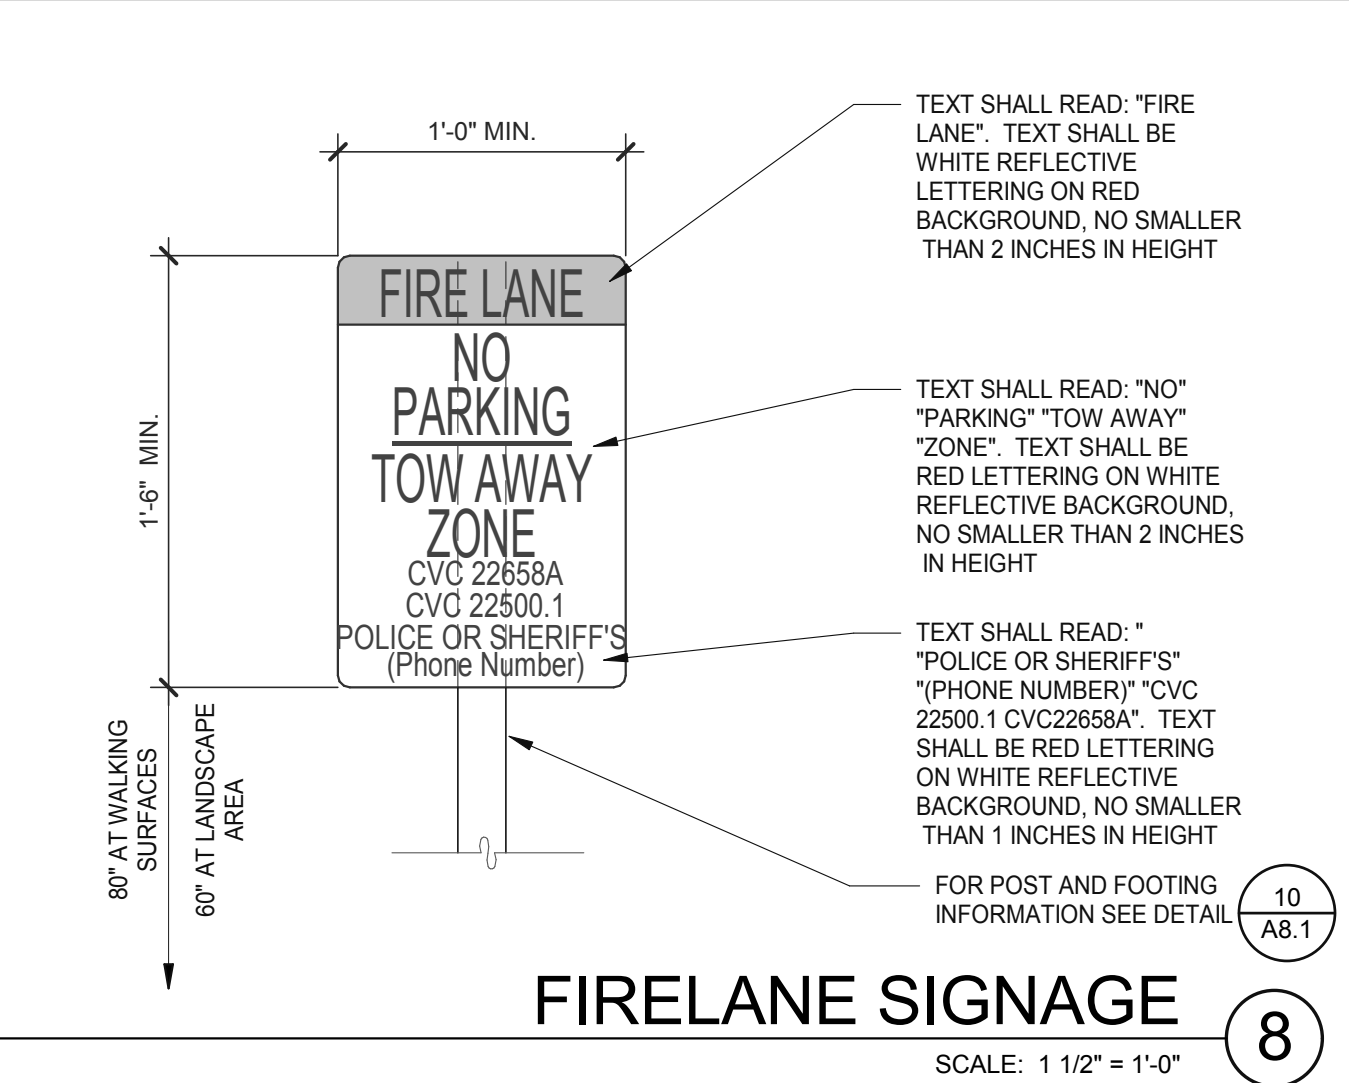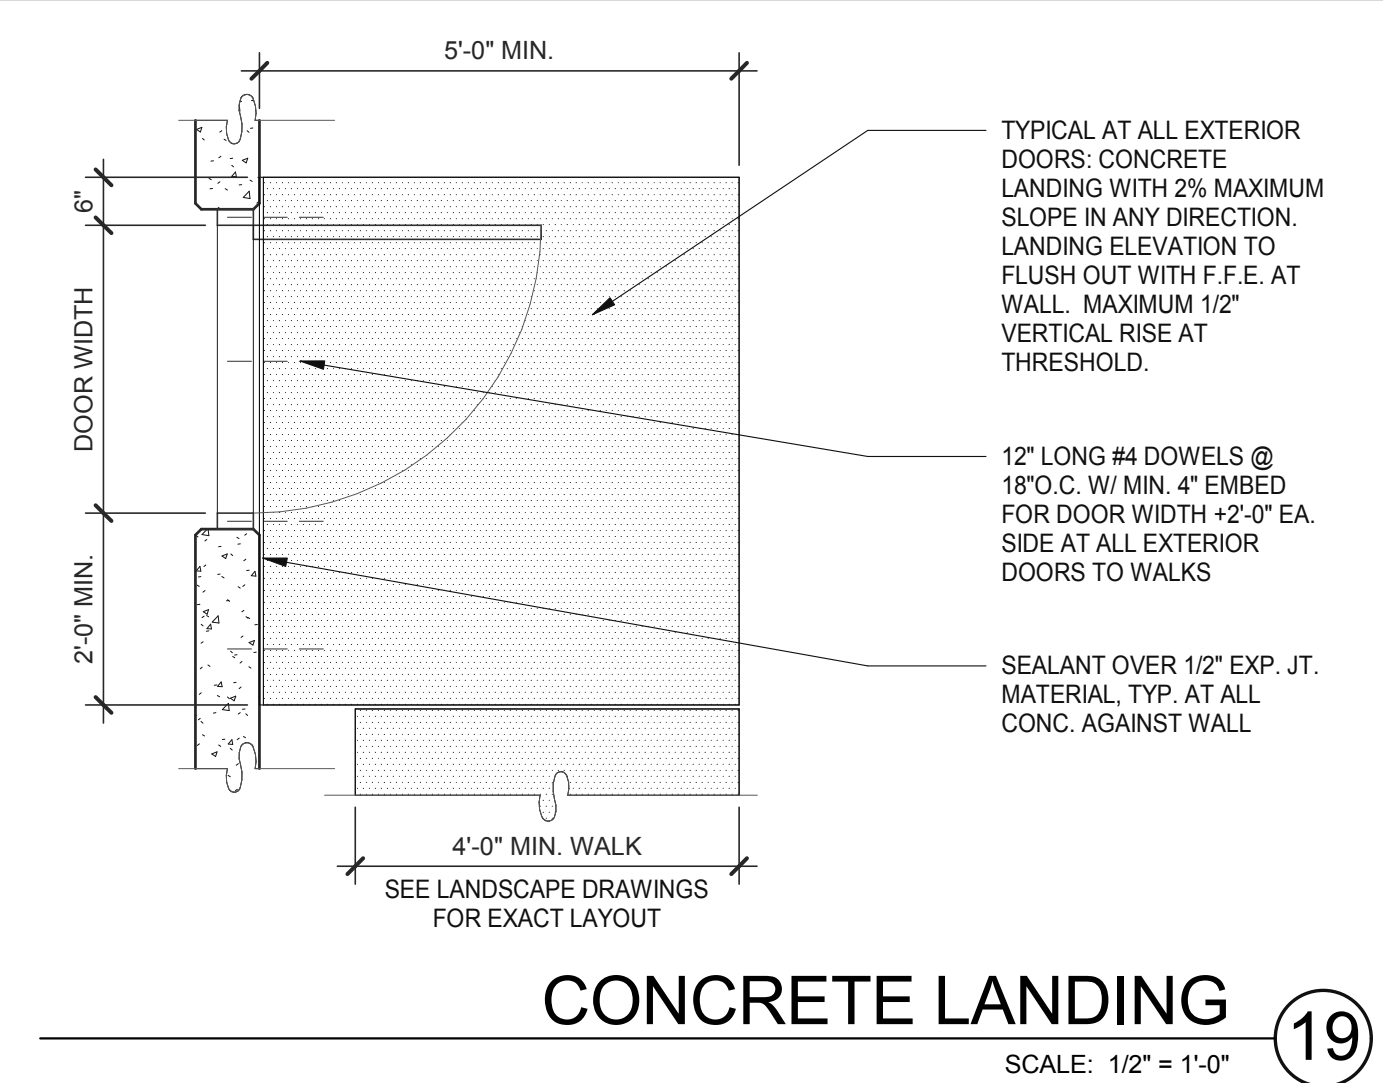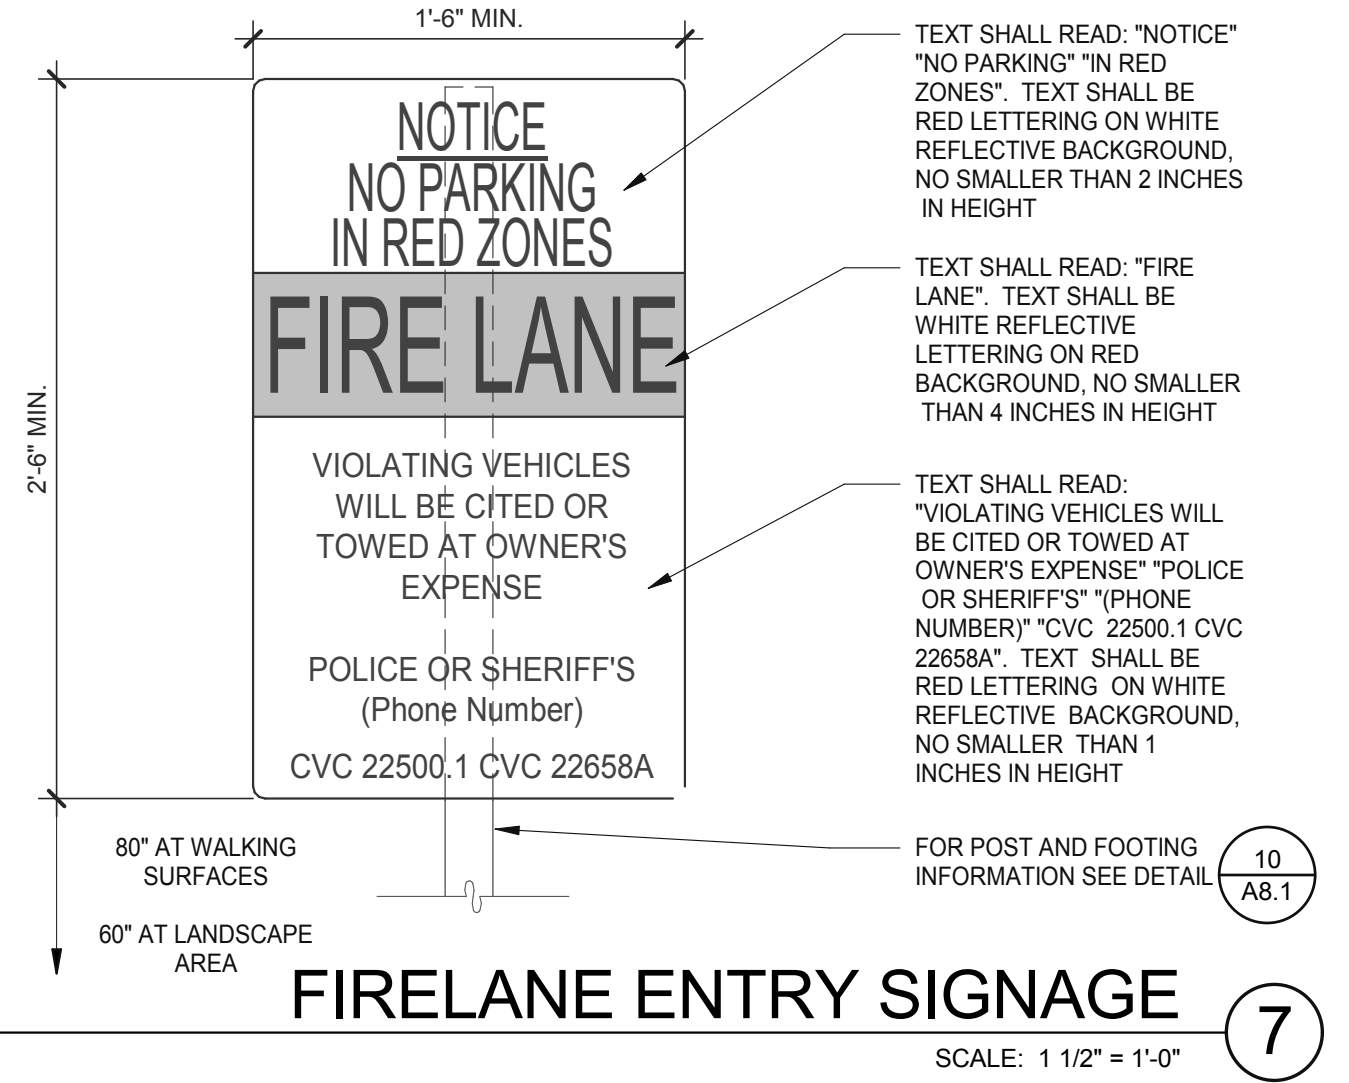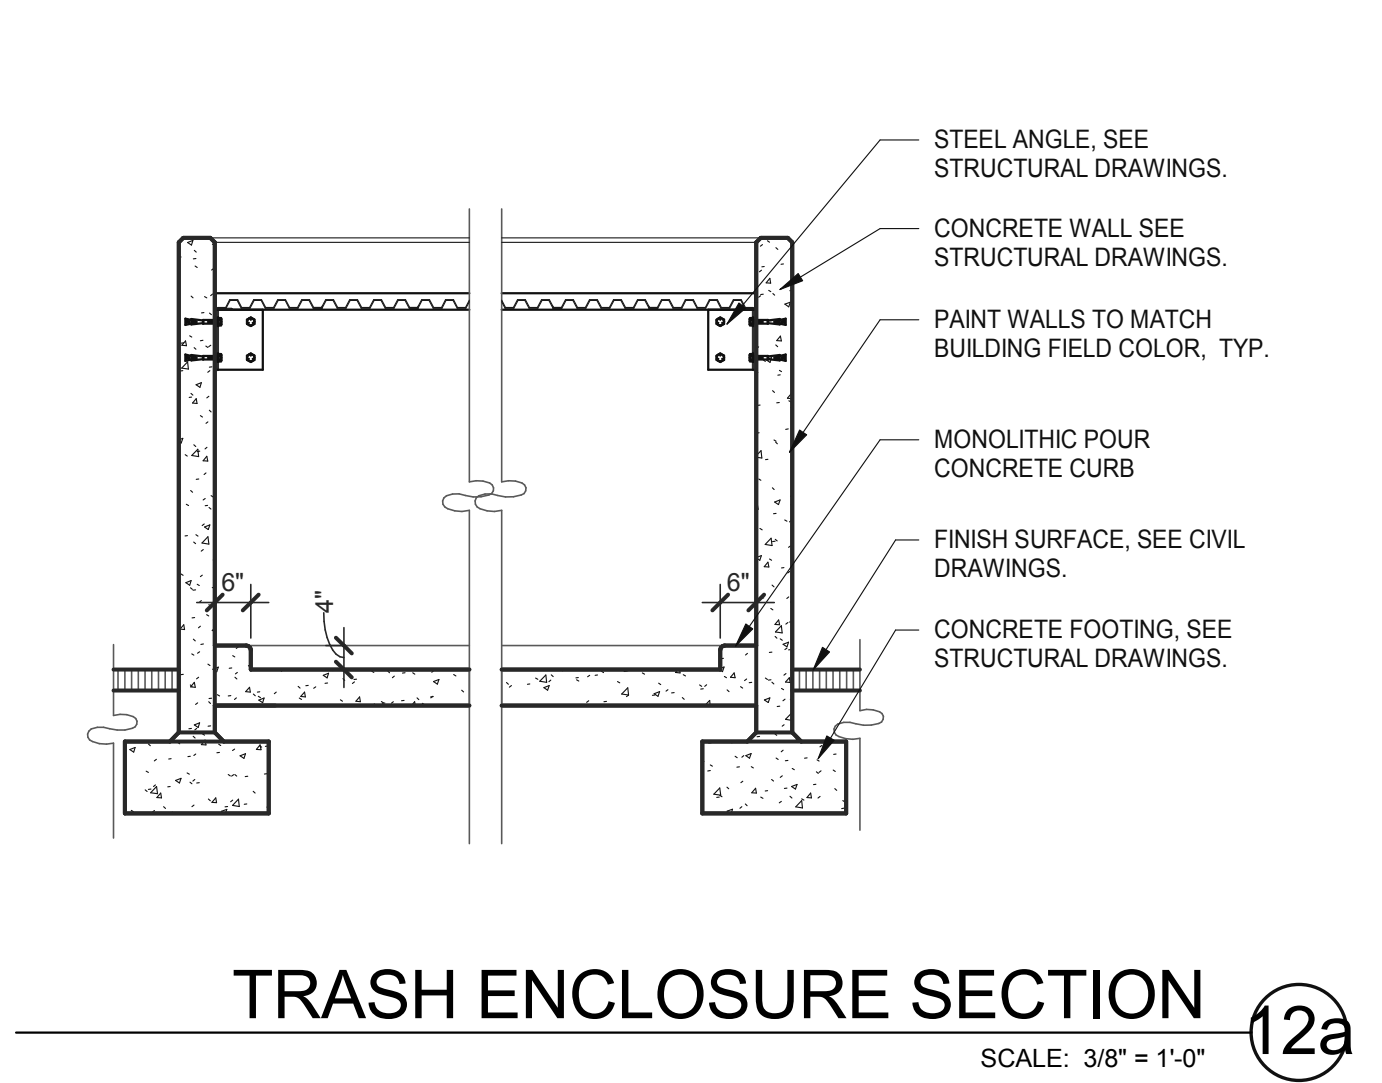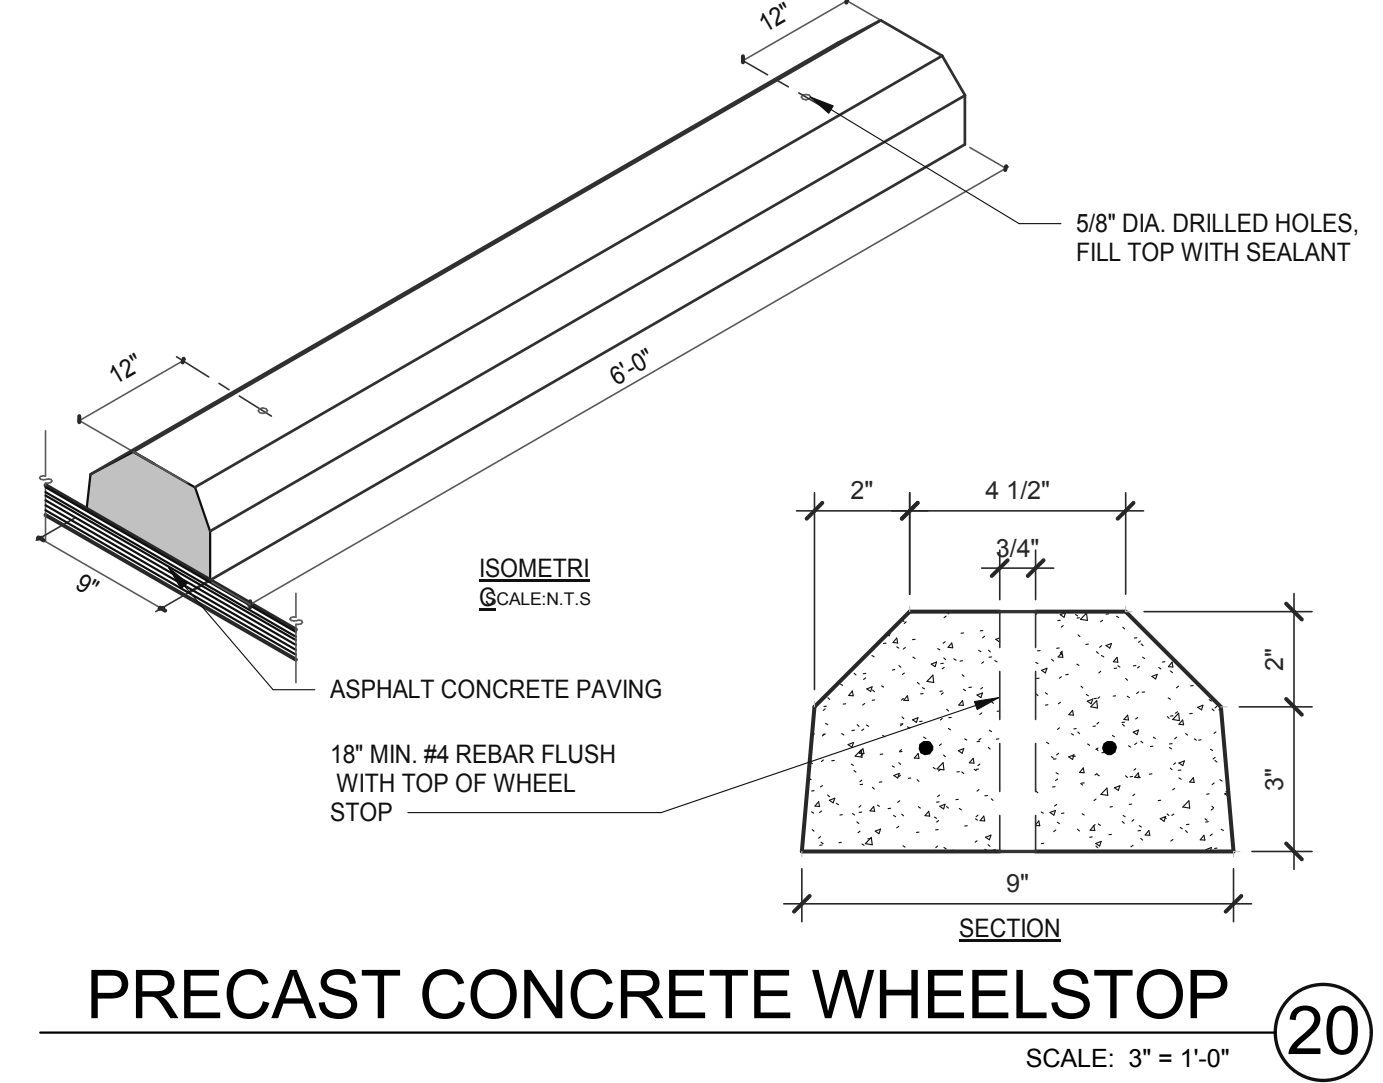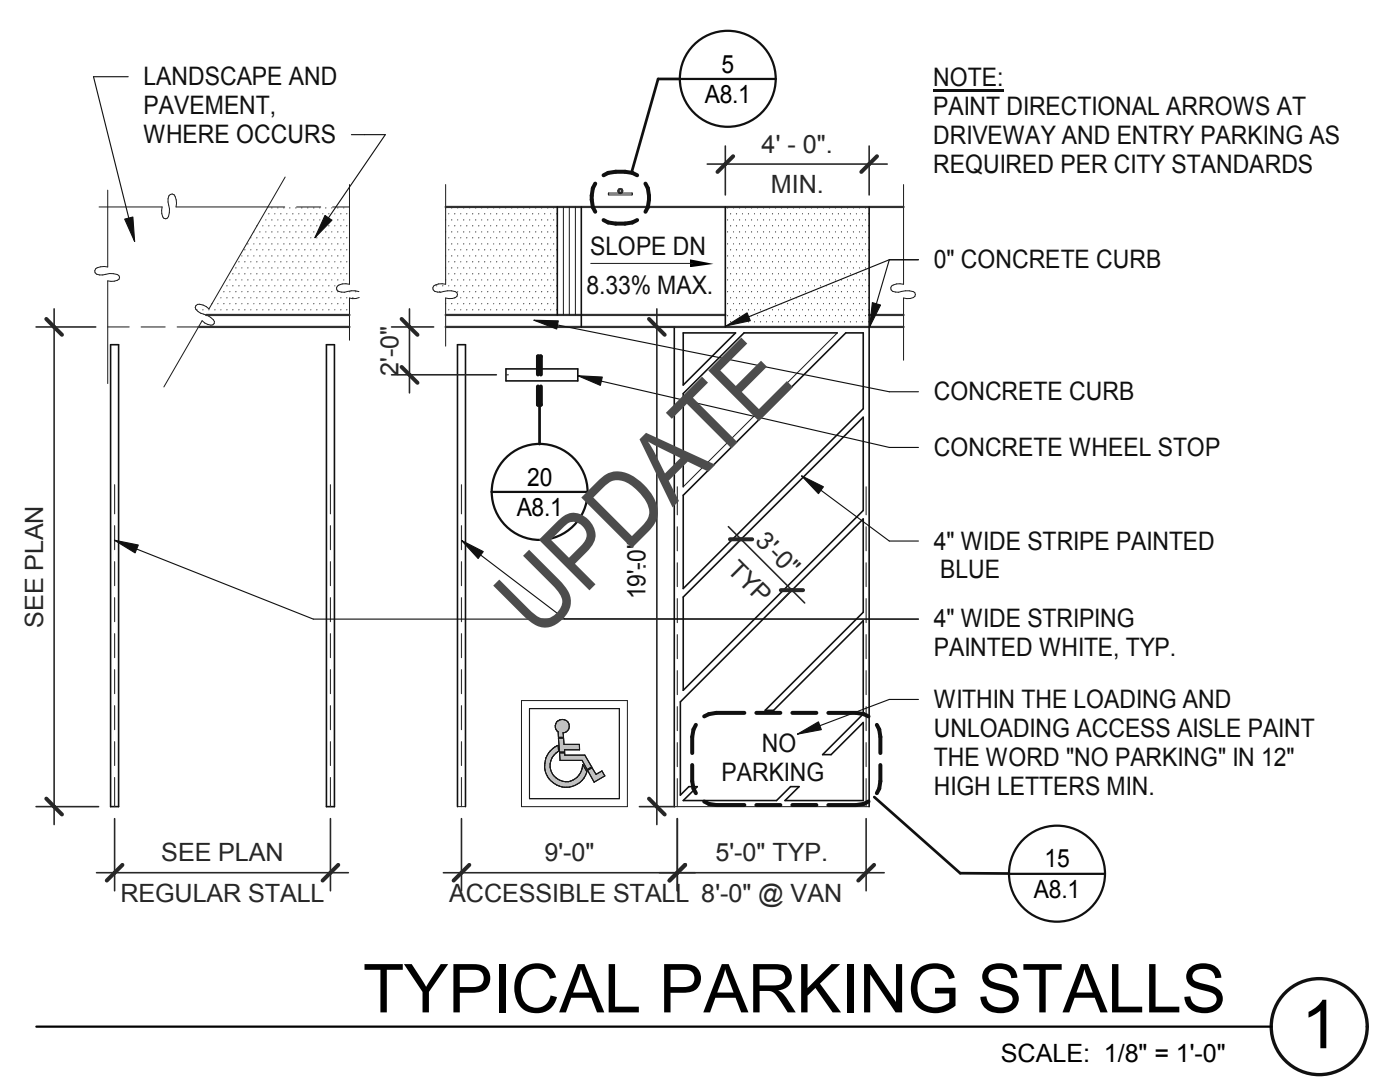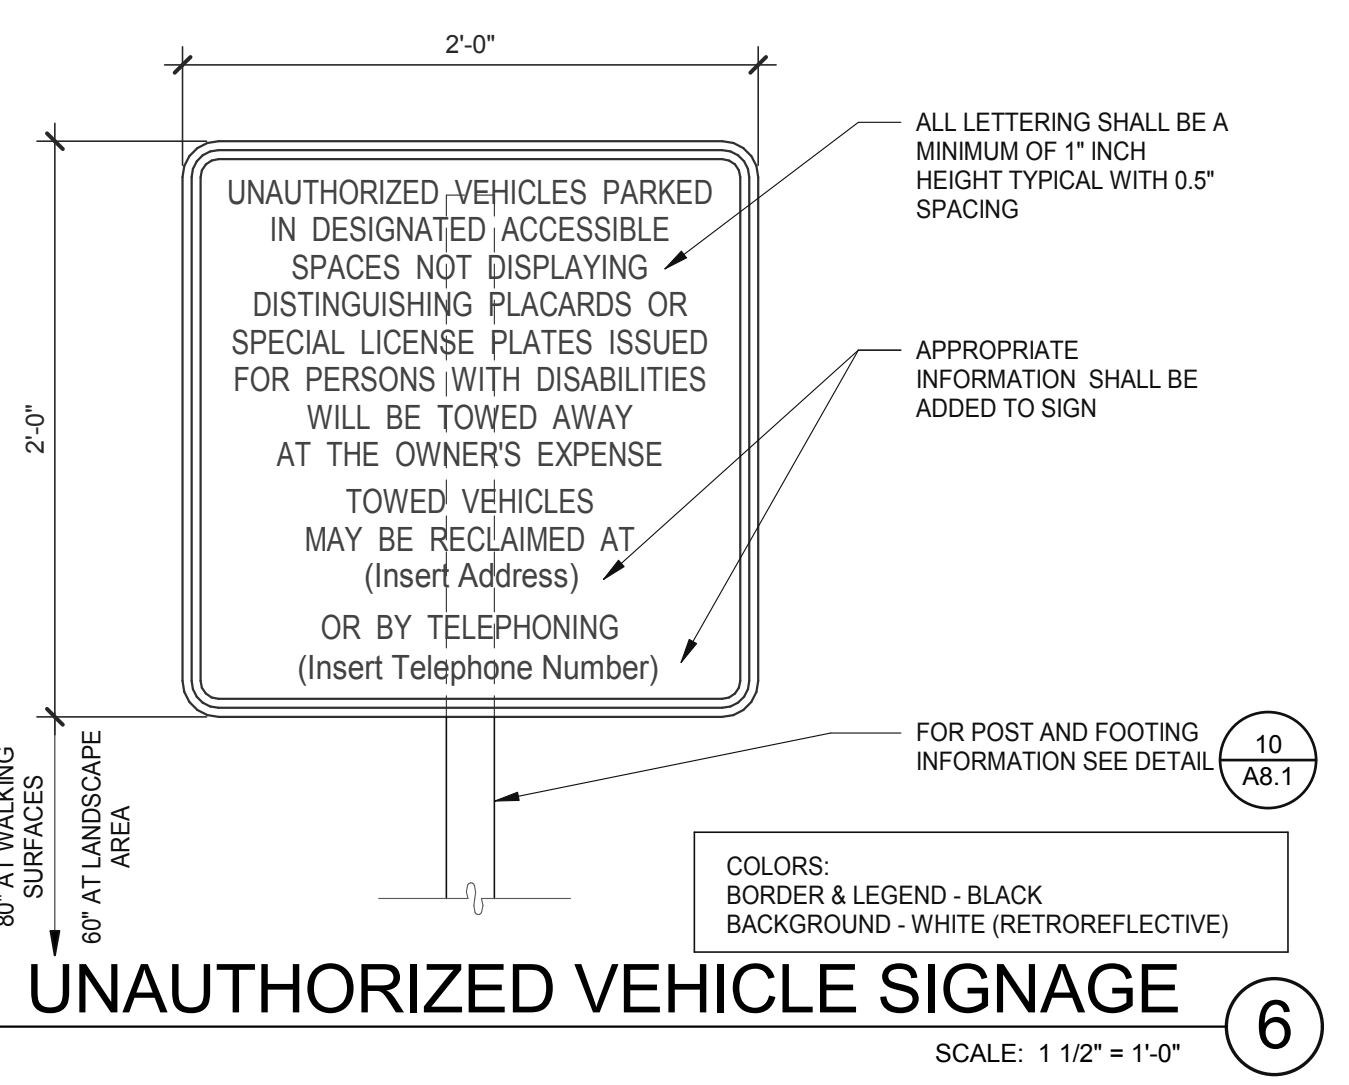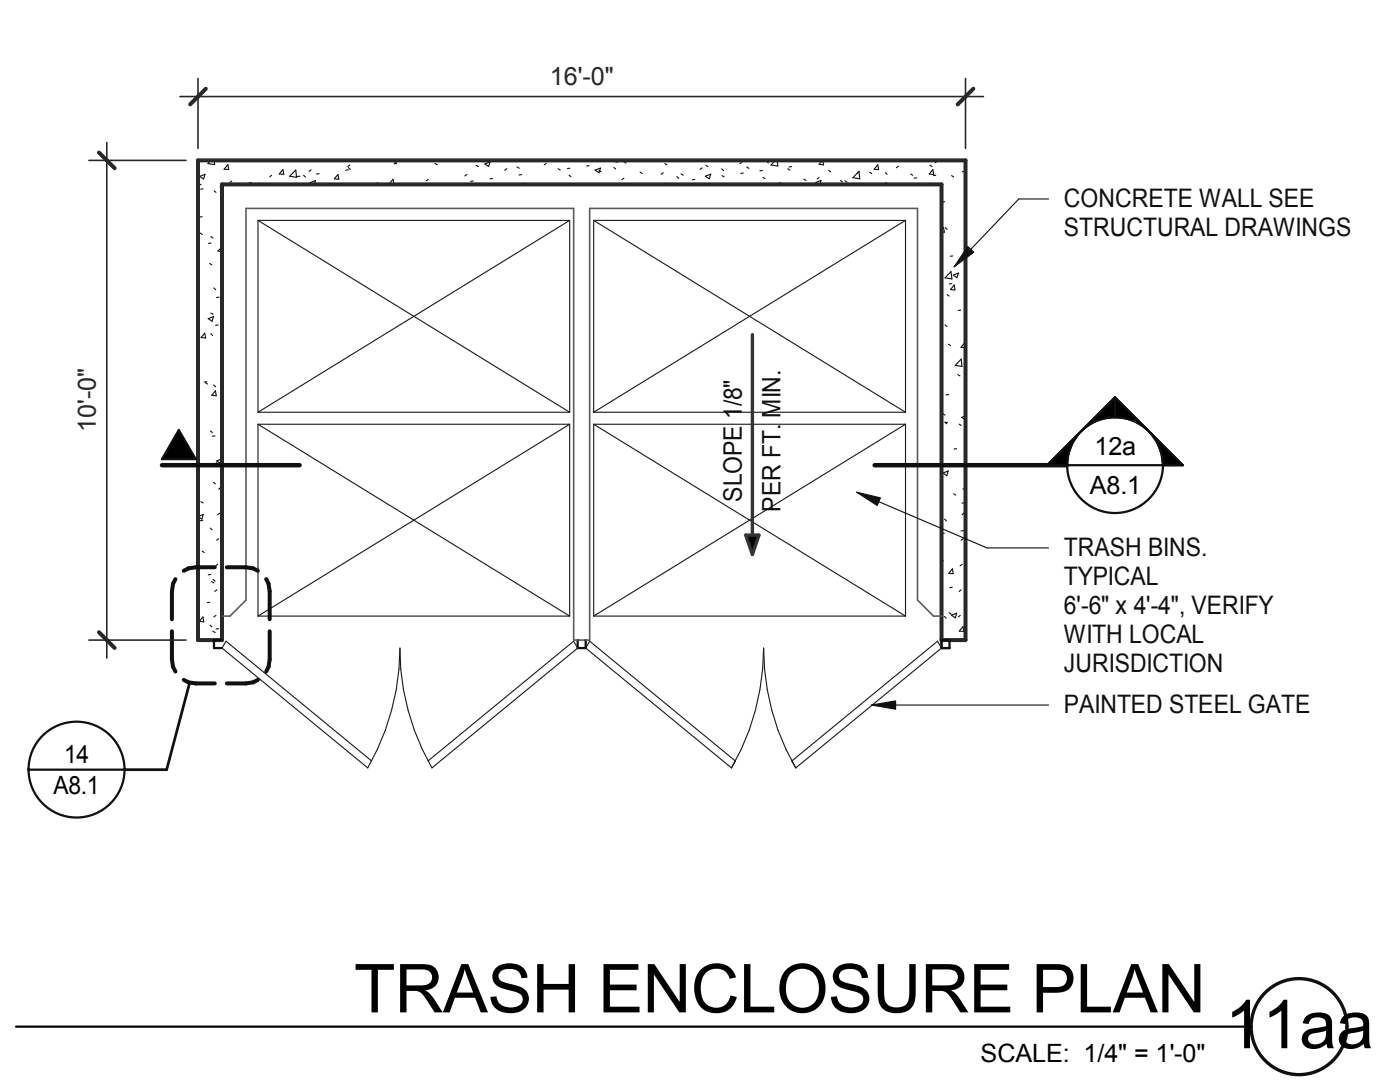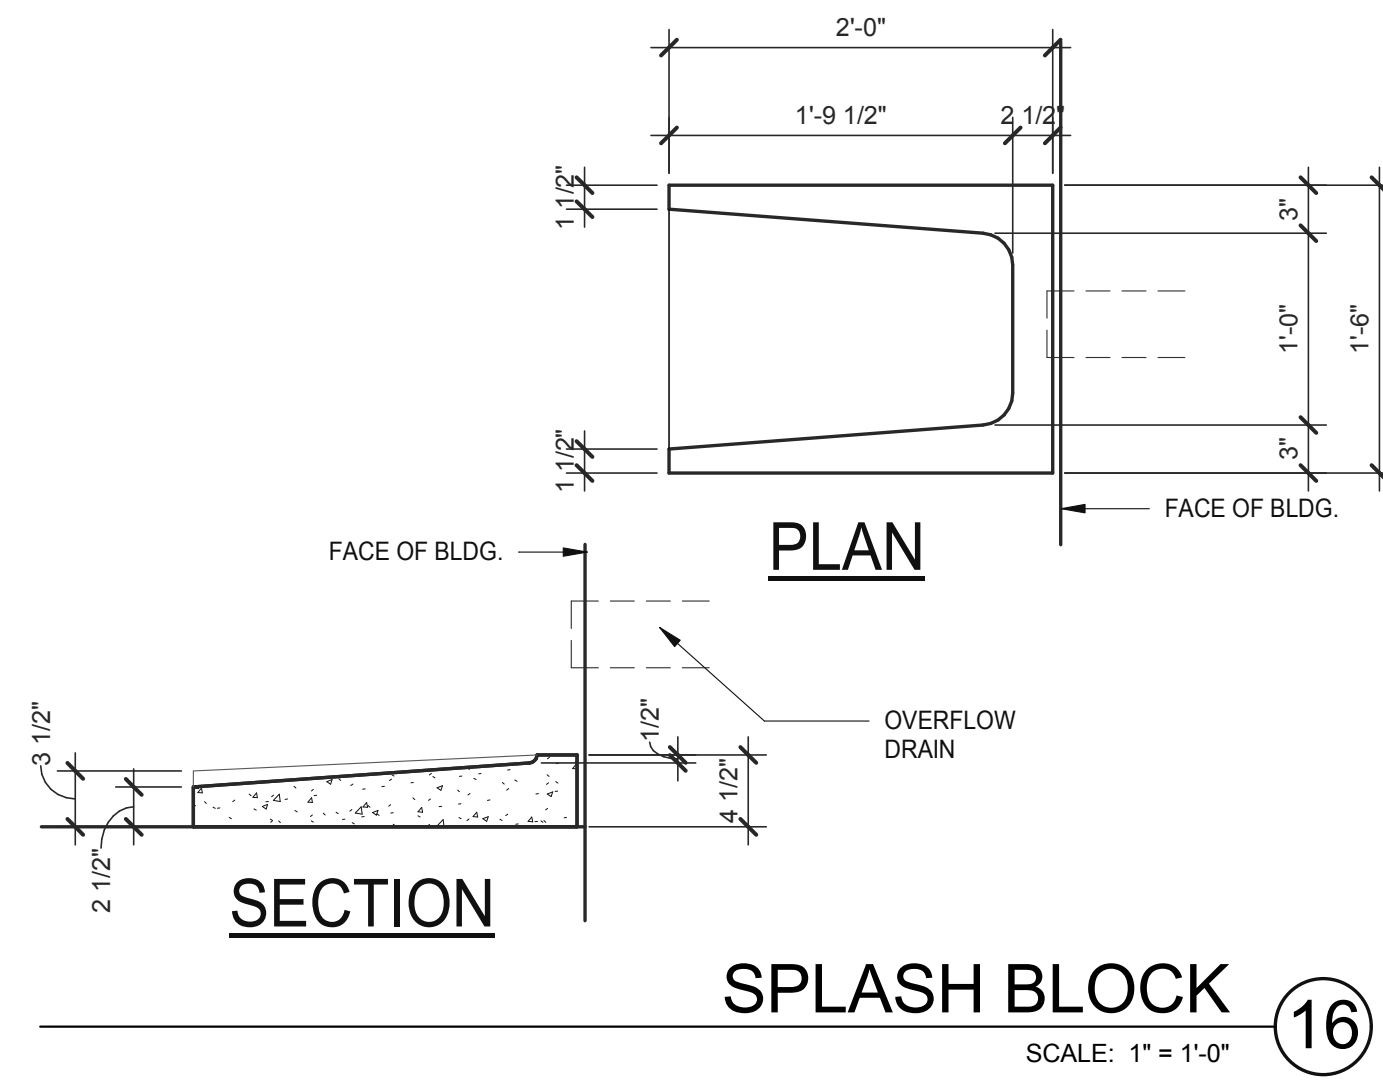

WARE MALCOMB
Leading Design for Commercial Real Estate


architecture
planning
interiors
graphics
civil engineering

4683 Chabot Dr. #200
Pittsburg, CA 94588
P 925.244.9620
F 925.244.9621

1001 GIBRALTAR
1001 GIBRALTAR DRIVE
MILPITAS, CALIFORNIA 95035

SITE DETAILS		REMARKS
DATE	DATE	REMARKS
09/20/2019	09/20/2019	PLANNING RESUBMITTAL
1		
PA/PM:		J.BABINE
DRAWN BY:		A.K.
JOB NO.:		SNR18-0111-00
SHEET		A8.1


C:\Rev0011_ARCH.dwg

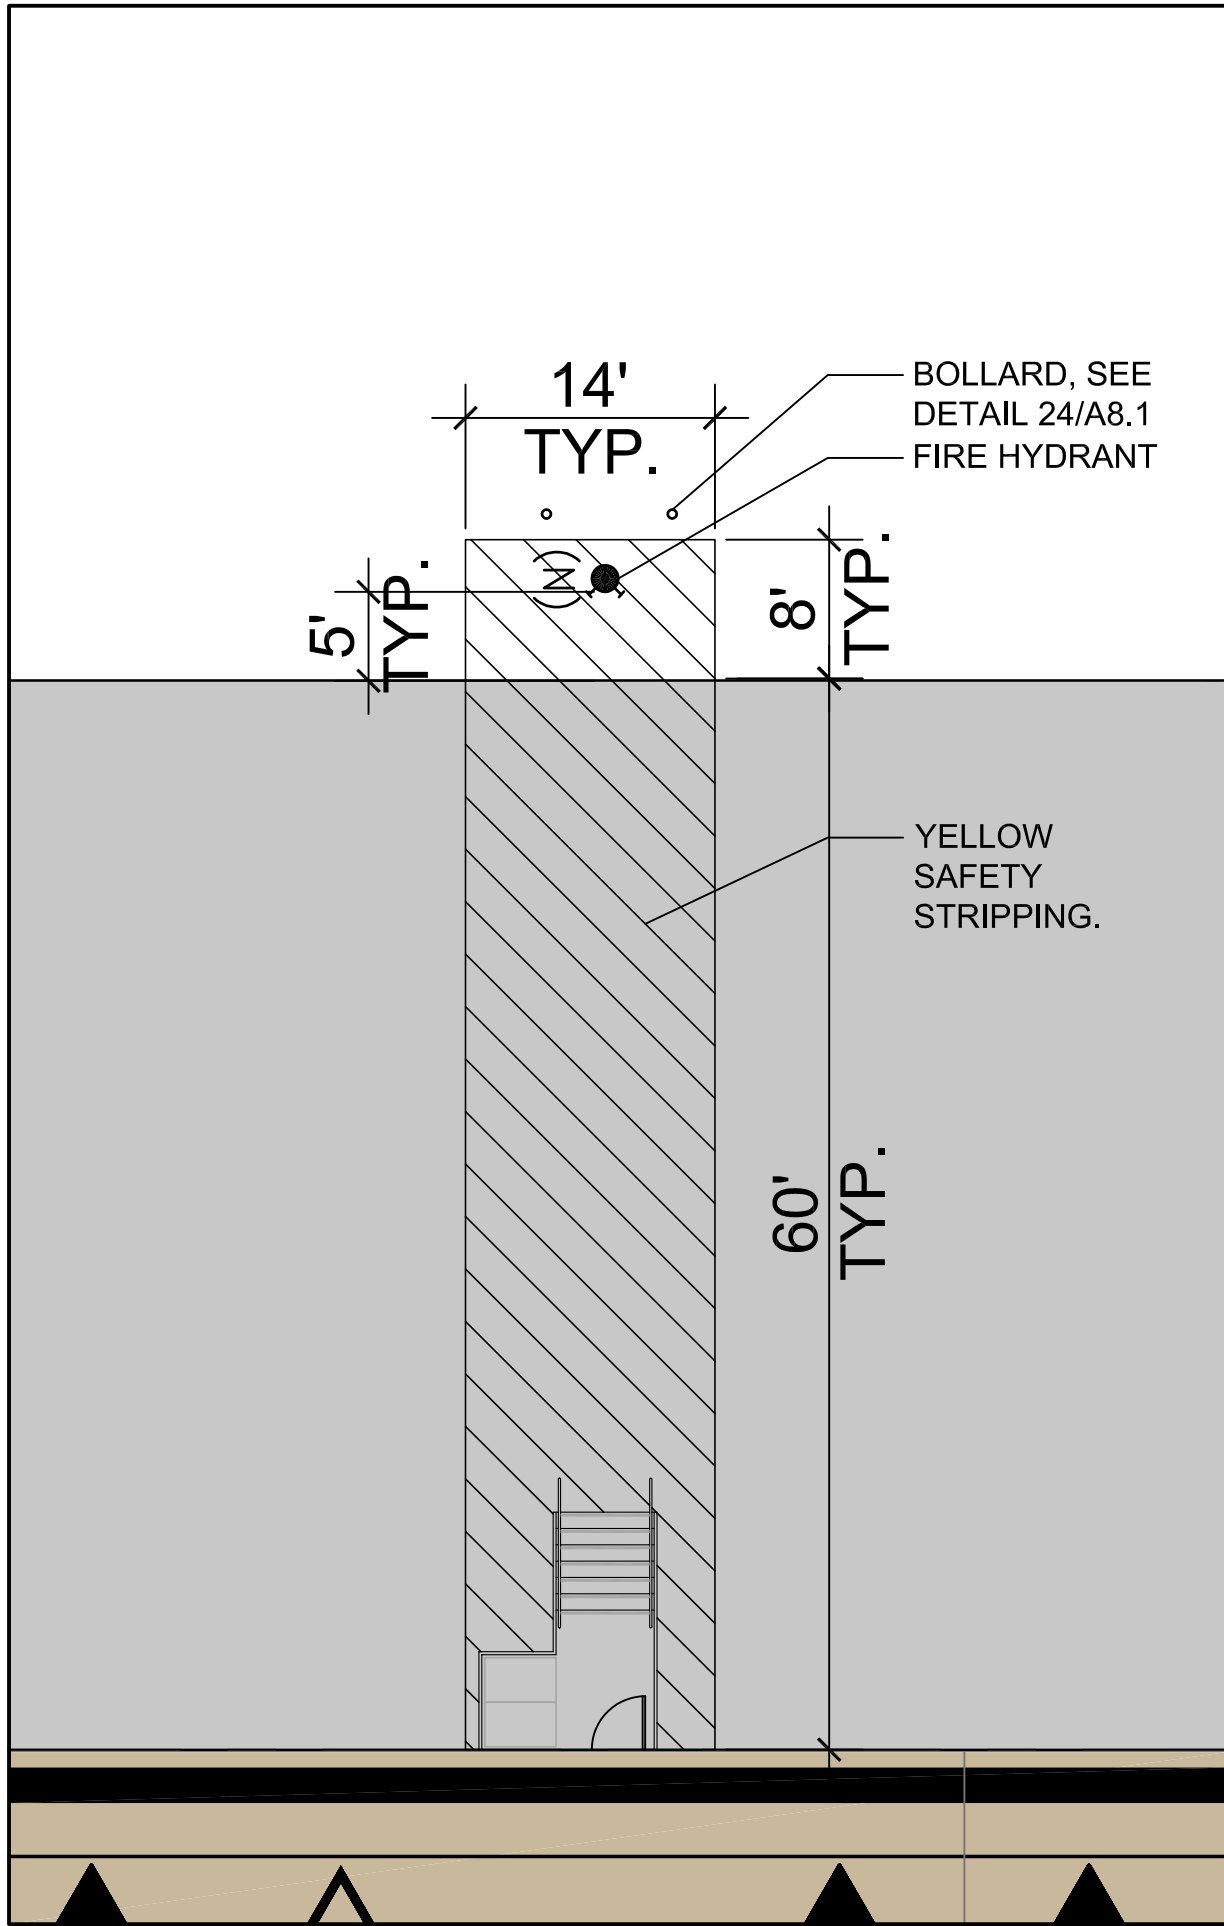

TRUCK WELL SECTION

SCALE: 3/32" = 1'-0"


11

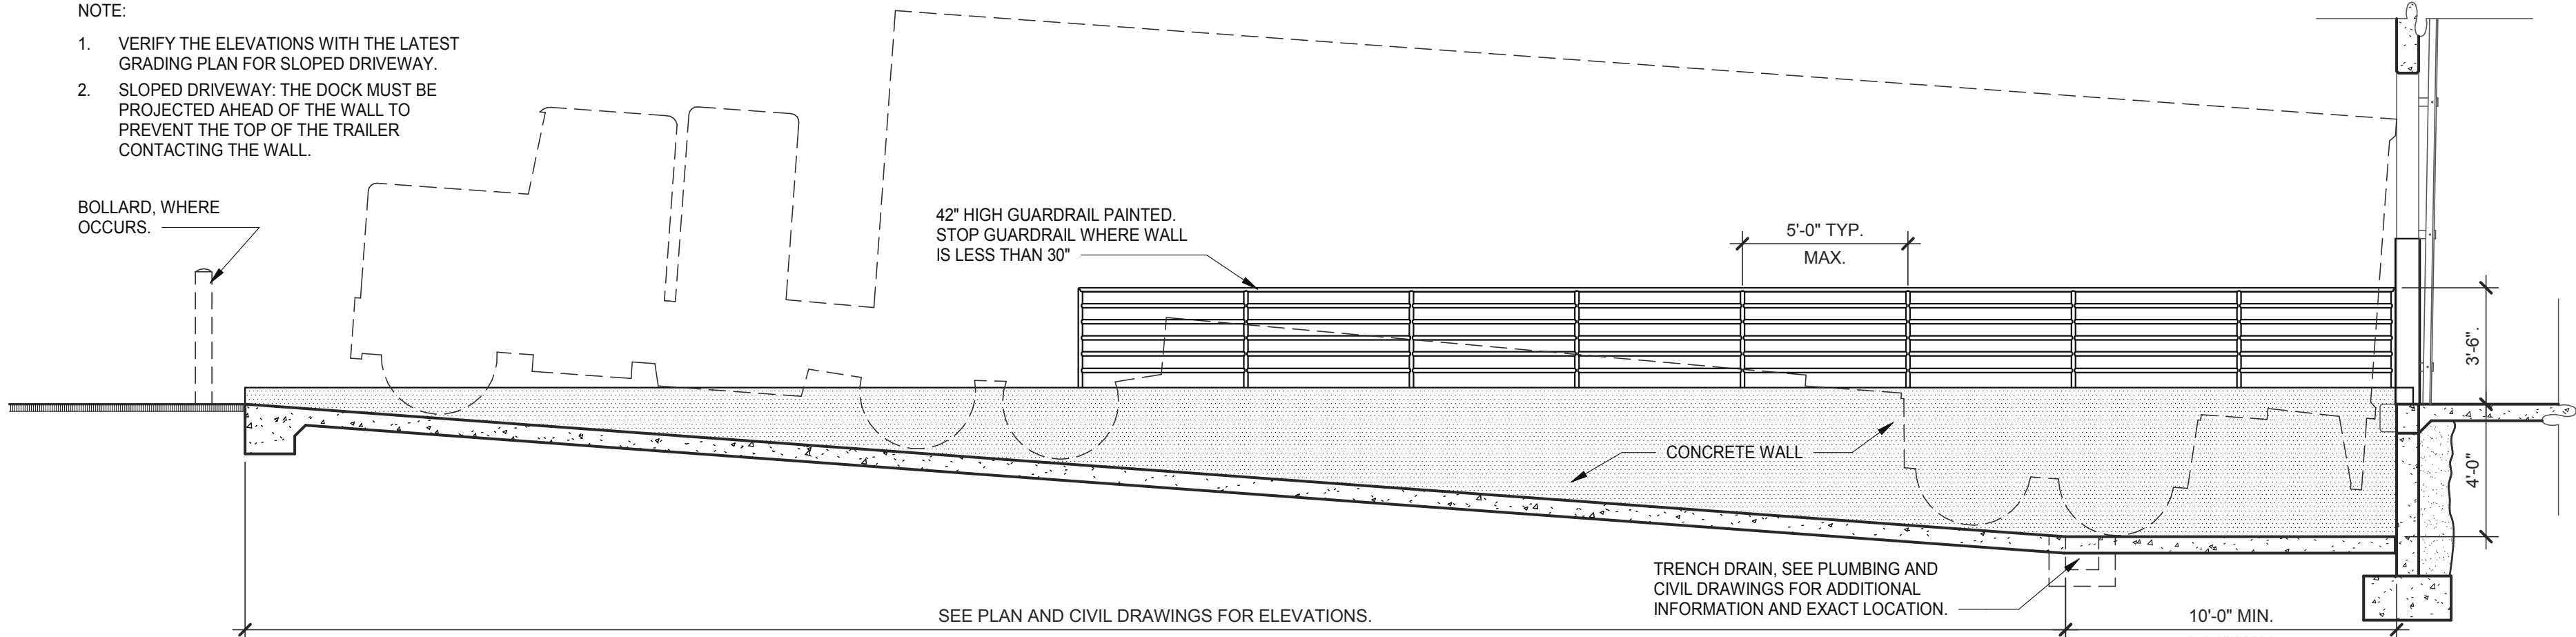

TRUCK WELL SECTION

SCALE: 1/4" = 1'-0"

8

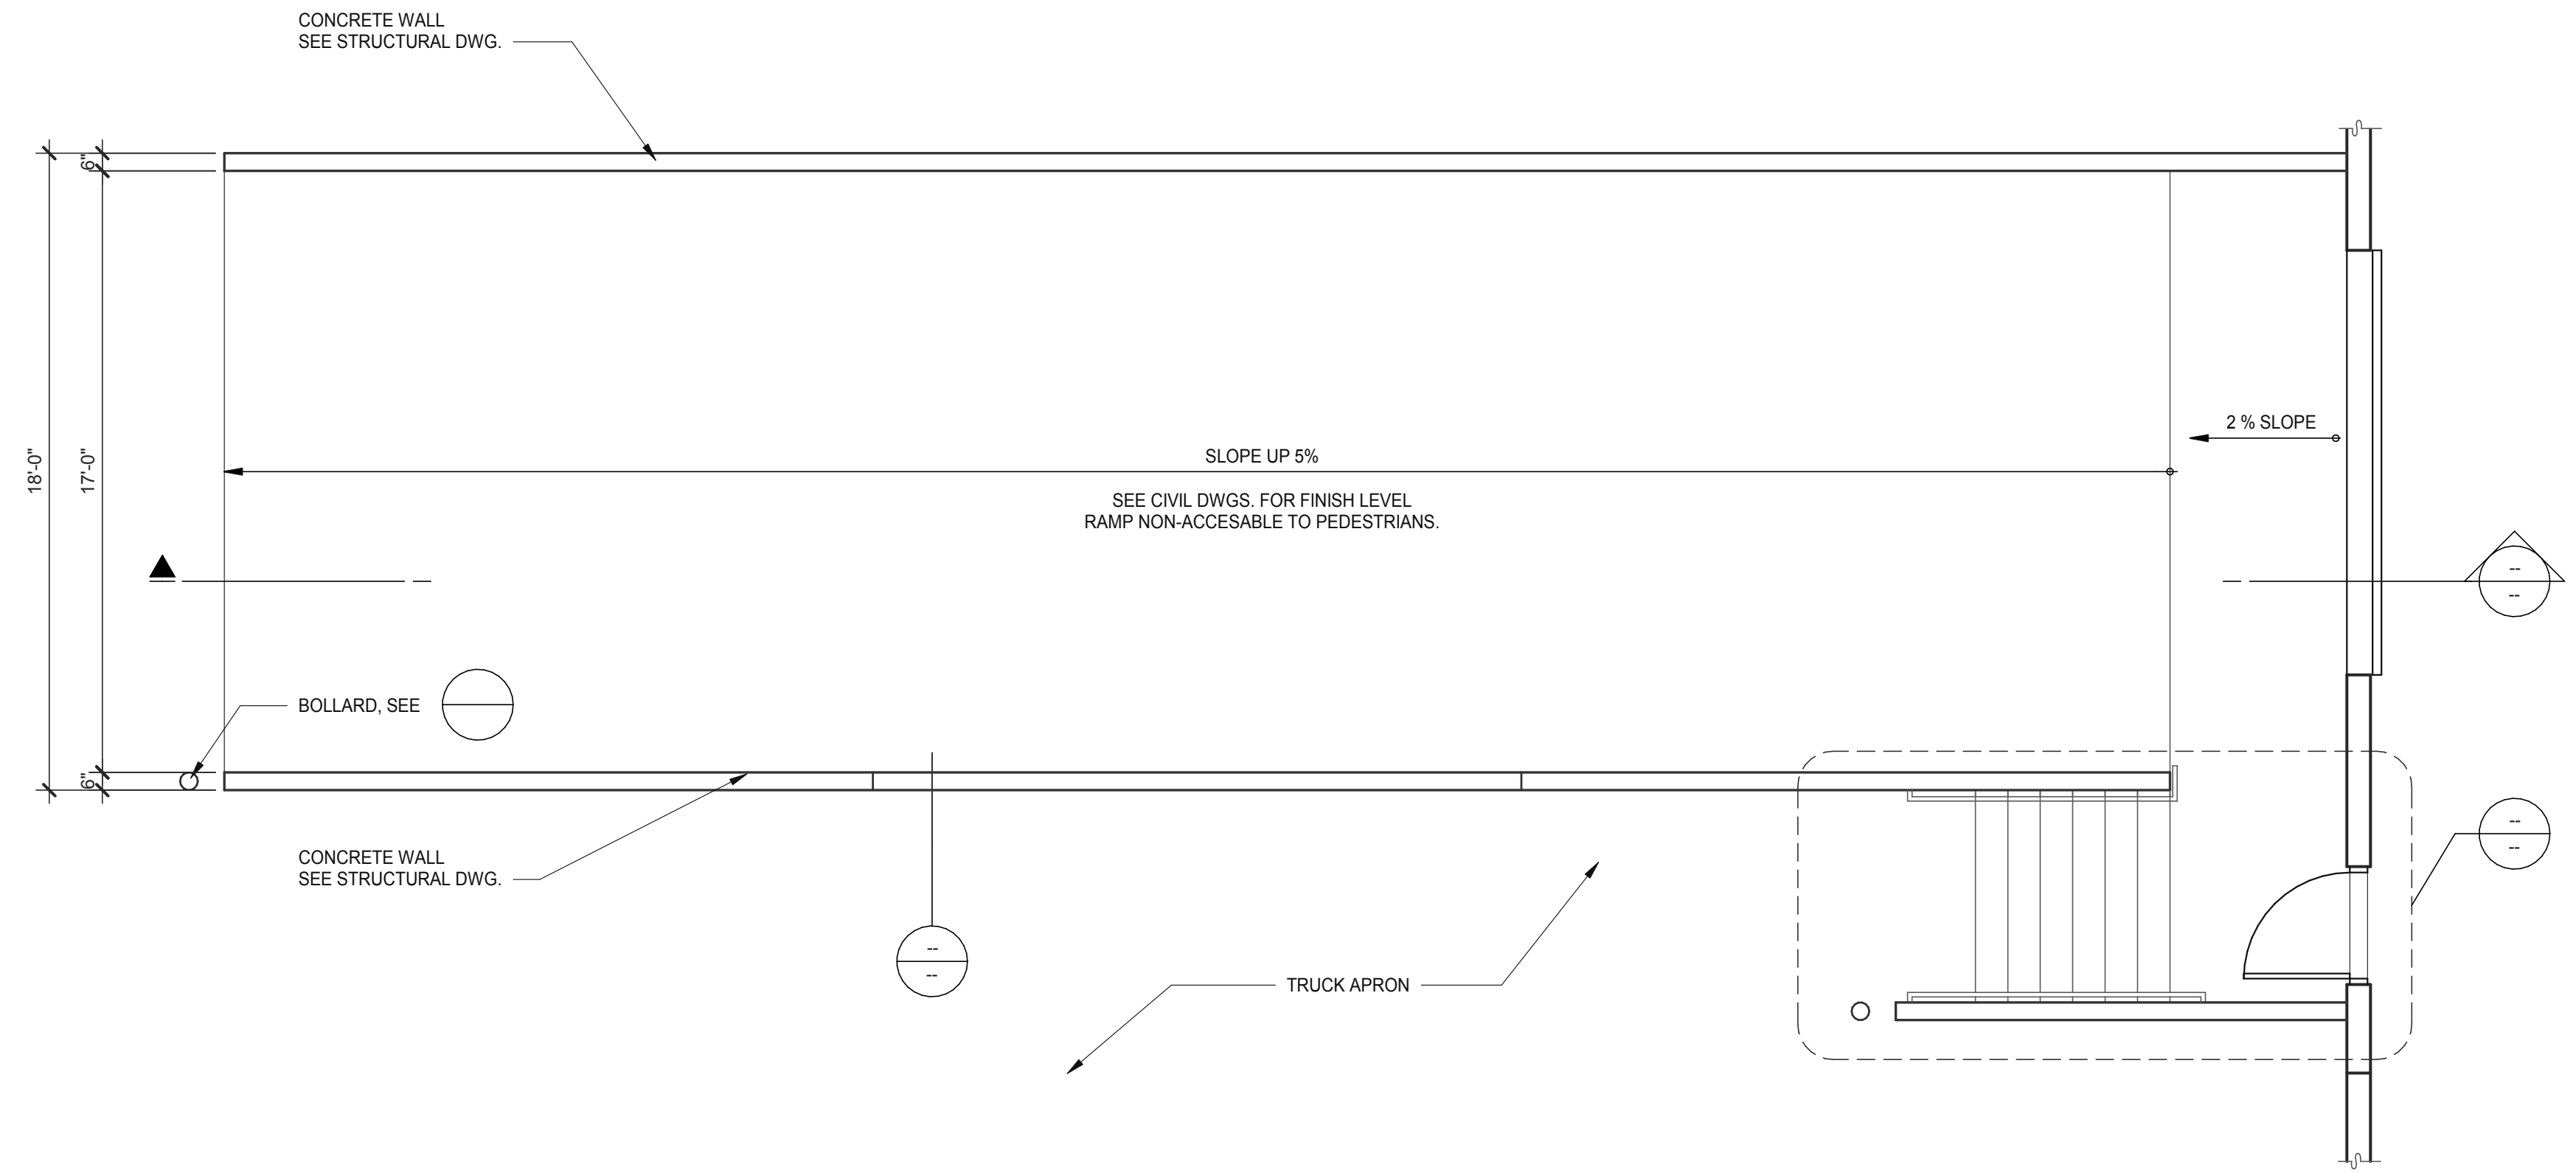

DOCK RAMP - PLAN

SCALE: 1/4" = 1'-0"

10

SITE DETAILS

SITE DETAILS	
DATE	REMARKS
09/20/2019	PLANNING RESUBMITTAL
1	

PA/PM:	J.BABINE
DRAWN BY.:	A.K.
JOB NO.:	SNR18-0111-00

9/19/2019 6:08:33 PM

SHEET

A8.1a


1001 GIBRALTAR
1001 GIBRALTAR DRIVE
MILPITAS, CALIFORNIA 95035

architecture
planning
interiors
graphics
civil engineering
4683 Chabot Dr #200
Pleasanton, CA 94588
P925.244.9620
F925.244.9621


WARE MALCOMB
Leading Design for Commercial Real Estate

PRELIMINARY SITE IMPROVEMENT PLANS

OF
100 GIBRALTAR DRIVE
FOR
OVERTON MOORE PROPERTIES
MILPITAS, CALIFORNIA

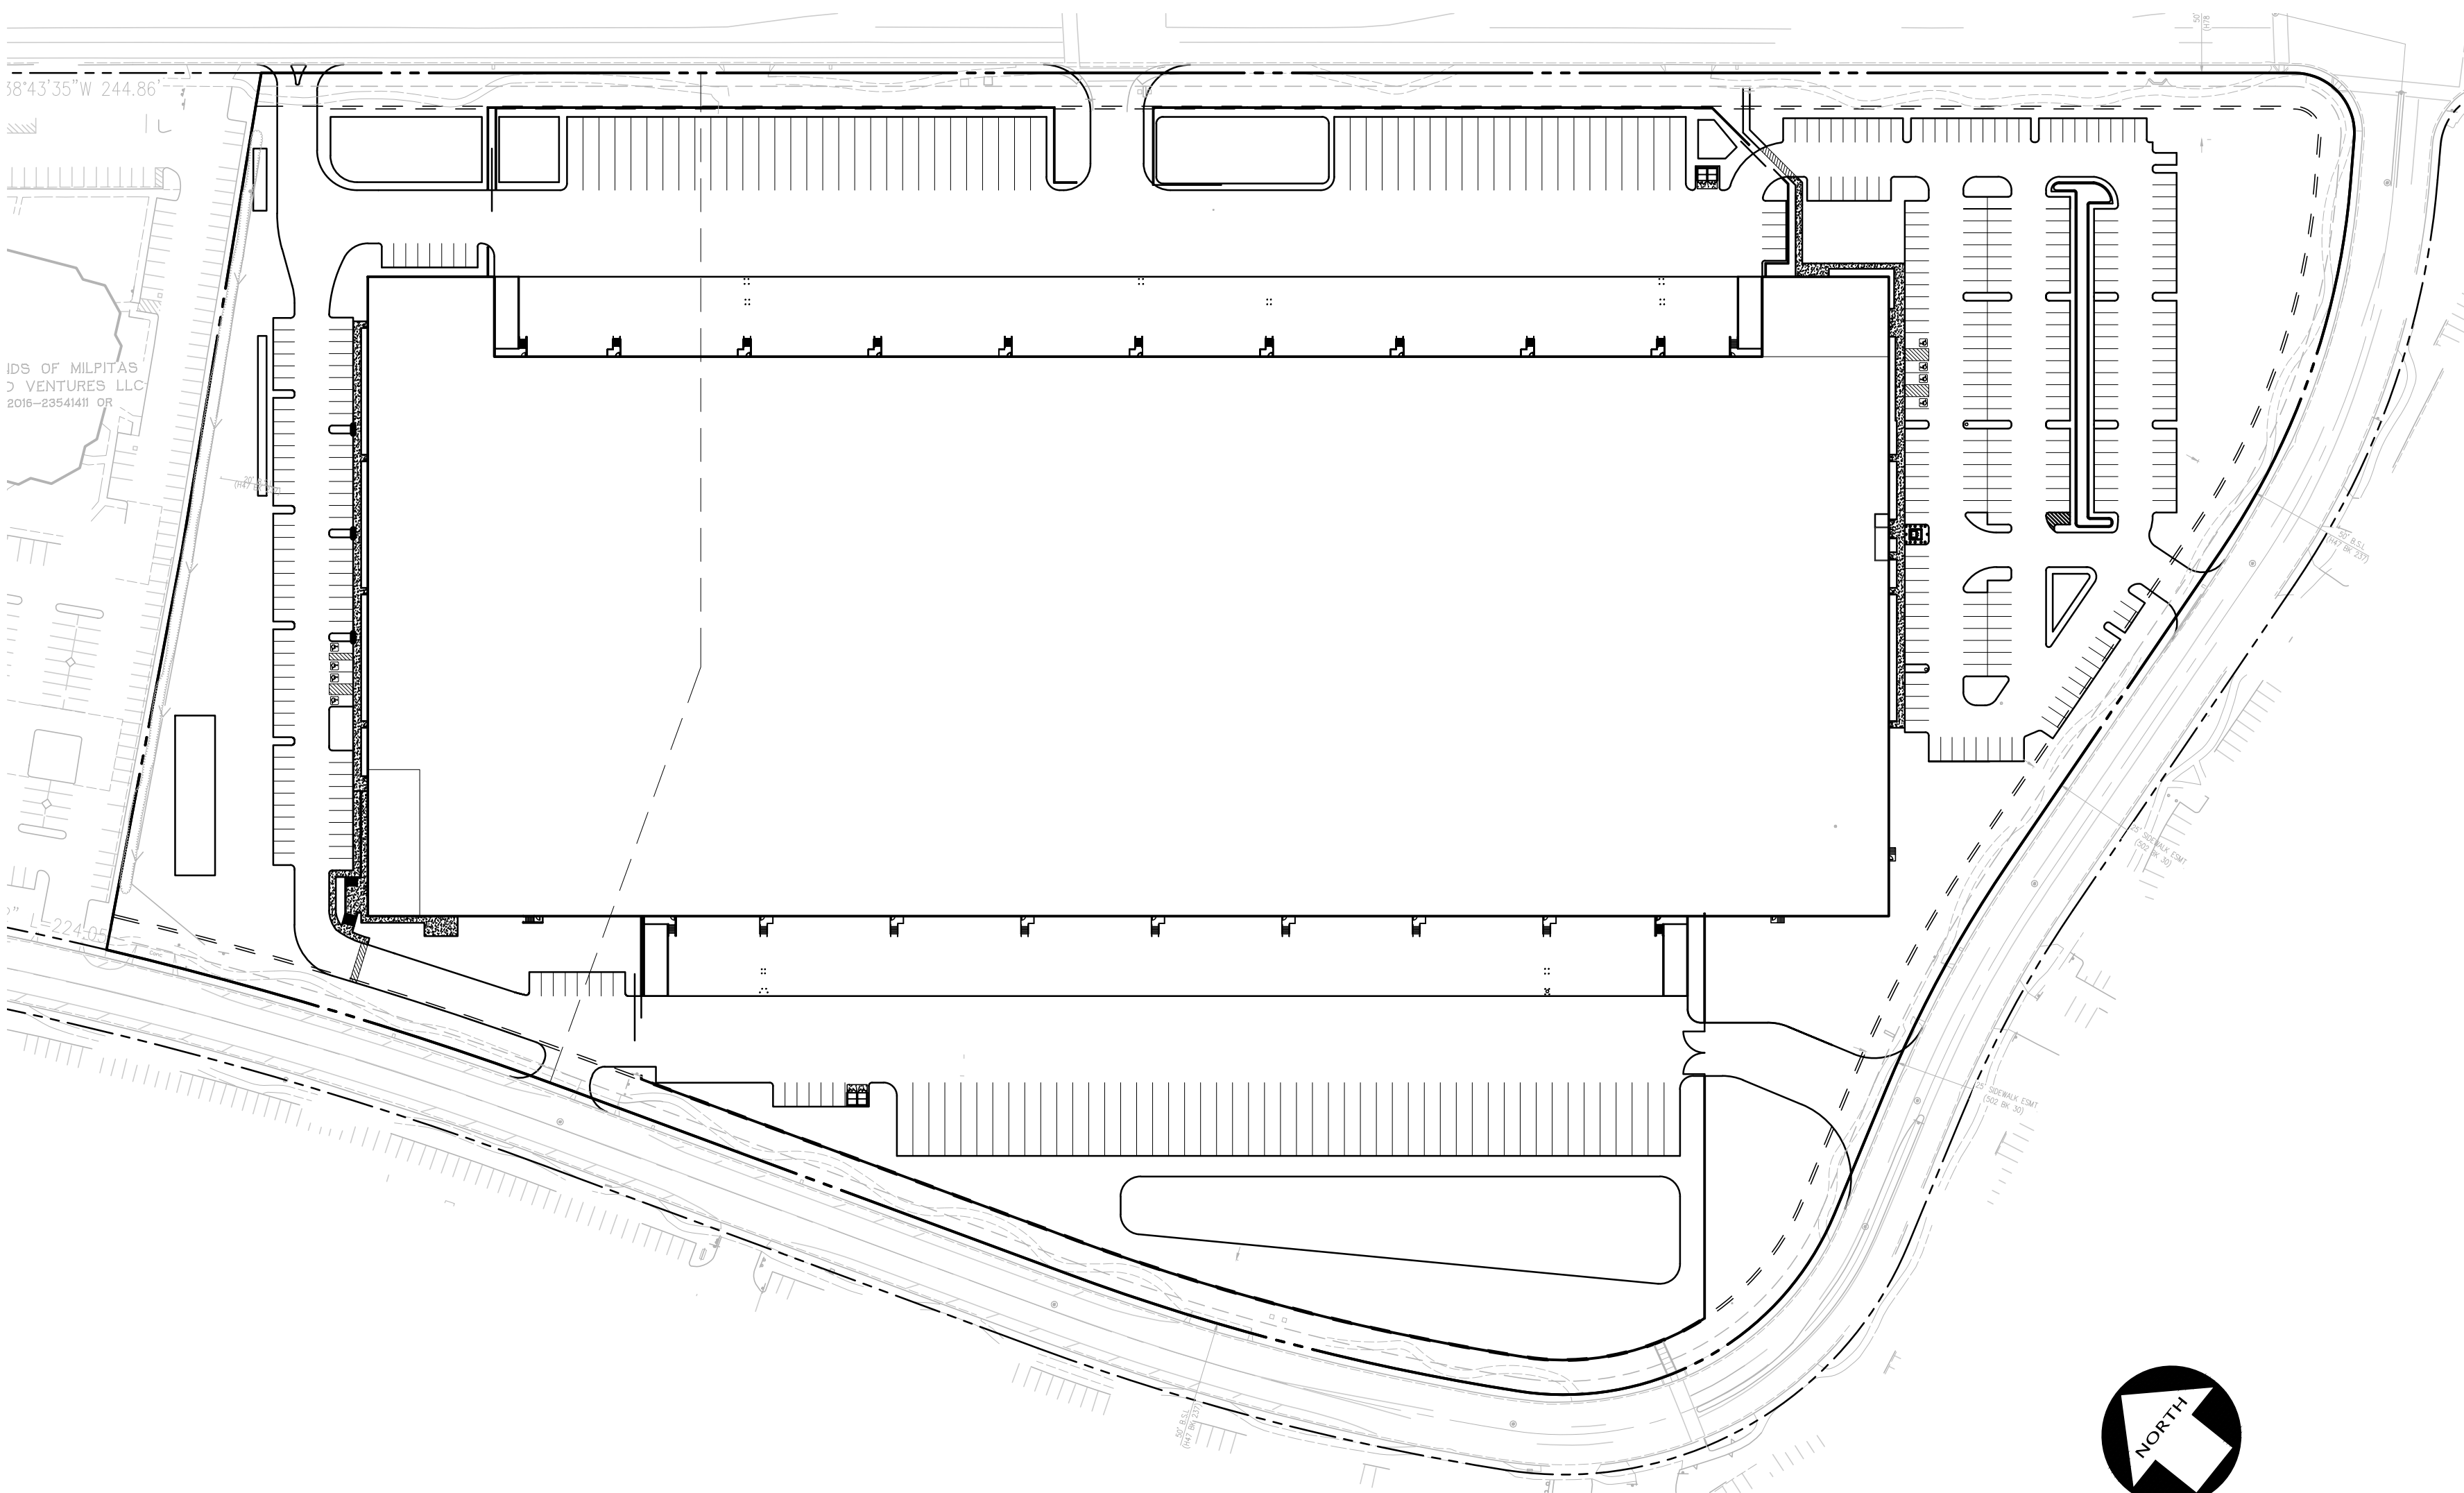


VICINITY MAP
1" = 100'

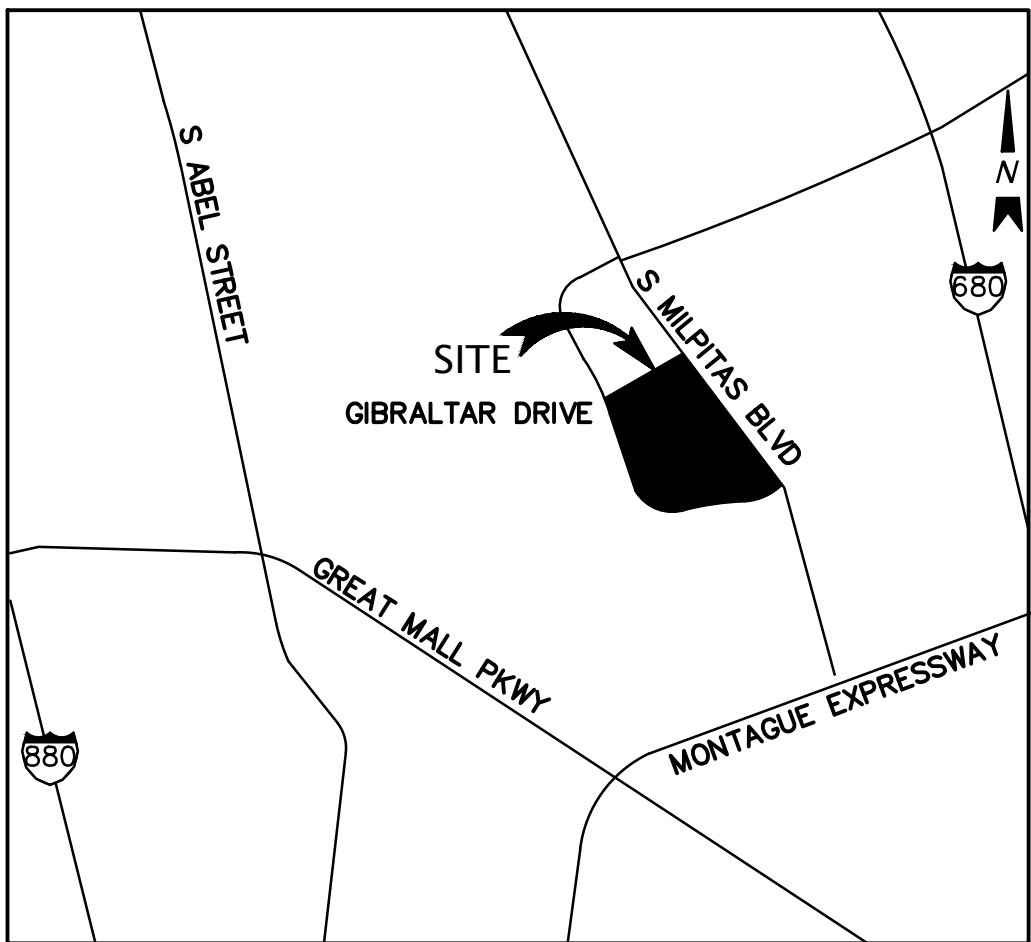

VICINITY MAP
NOT TO SCALE

SHEET INDEX	
SHEET	DESCRIPTION
C1.0	COVER SHEET
C2.0	TOPOGRAPHIC SURVEY
C2.1	TOPOGRAPHIC SURVEY
C3.0	PRELIMINARY DEMOLITION PLAN
C4.0	PRELIMINARY GRADING & DRAINAGE PLAN
C4.1	PRELIMINARY GRADING & DRAINAGE PLAN
C5.0	PRELIMINARY UTILITY PLAN
C5.1	PRELIMINARY UTILITY PLAN
C6.0	PRELIMINARY STORM WATER QUALITY CONTROL PLAN
C7.0	PRELIMINARY TRUCK TURNING PLAN
C7.1	PRELIMINARY TRUCK TURNING PLAN
C7.2	TRUCK SIGHT LINES

NO.	BY	NO.	REVISION

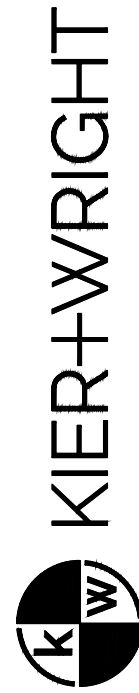


153 Technology Drive
Irvine, CA 92620
Phone: (949) 508-0202
www.kierwright.com

COVER SHEET
OF
1001 GIBRALTAR DRIVE
FOR
OVERTON MOORE PROPERTIES
MILPITAS, CALIFORNIA

DATE	06/12/19
SCALE	AS SHOWN
DESIGNER	KR
DRAFTER	MRF
JOB NO.	A18681
SHEET	C1.0
OF	SHEETS




Know what's below.
Call before you dig.

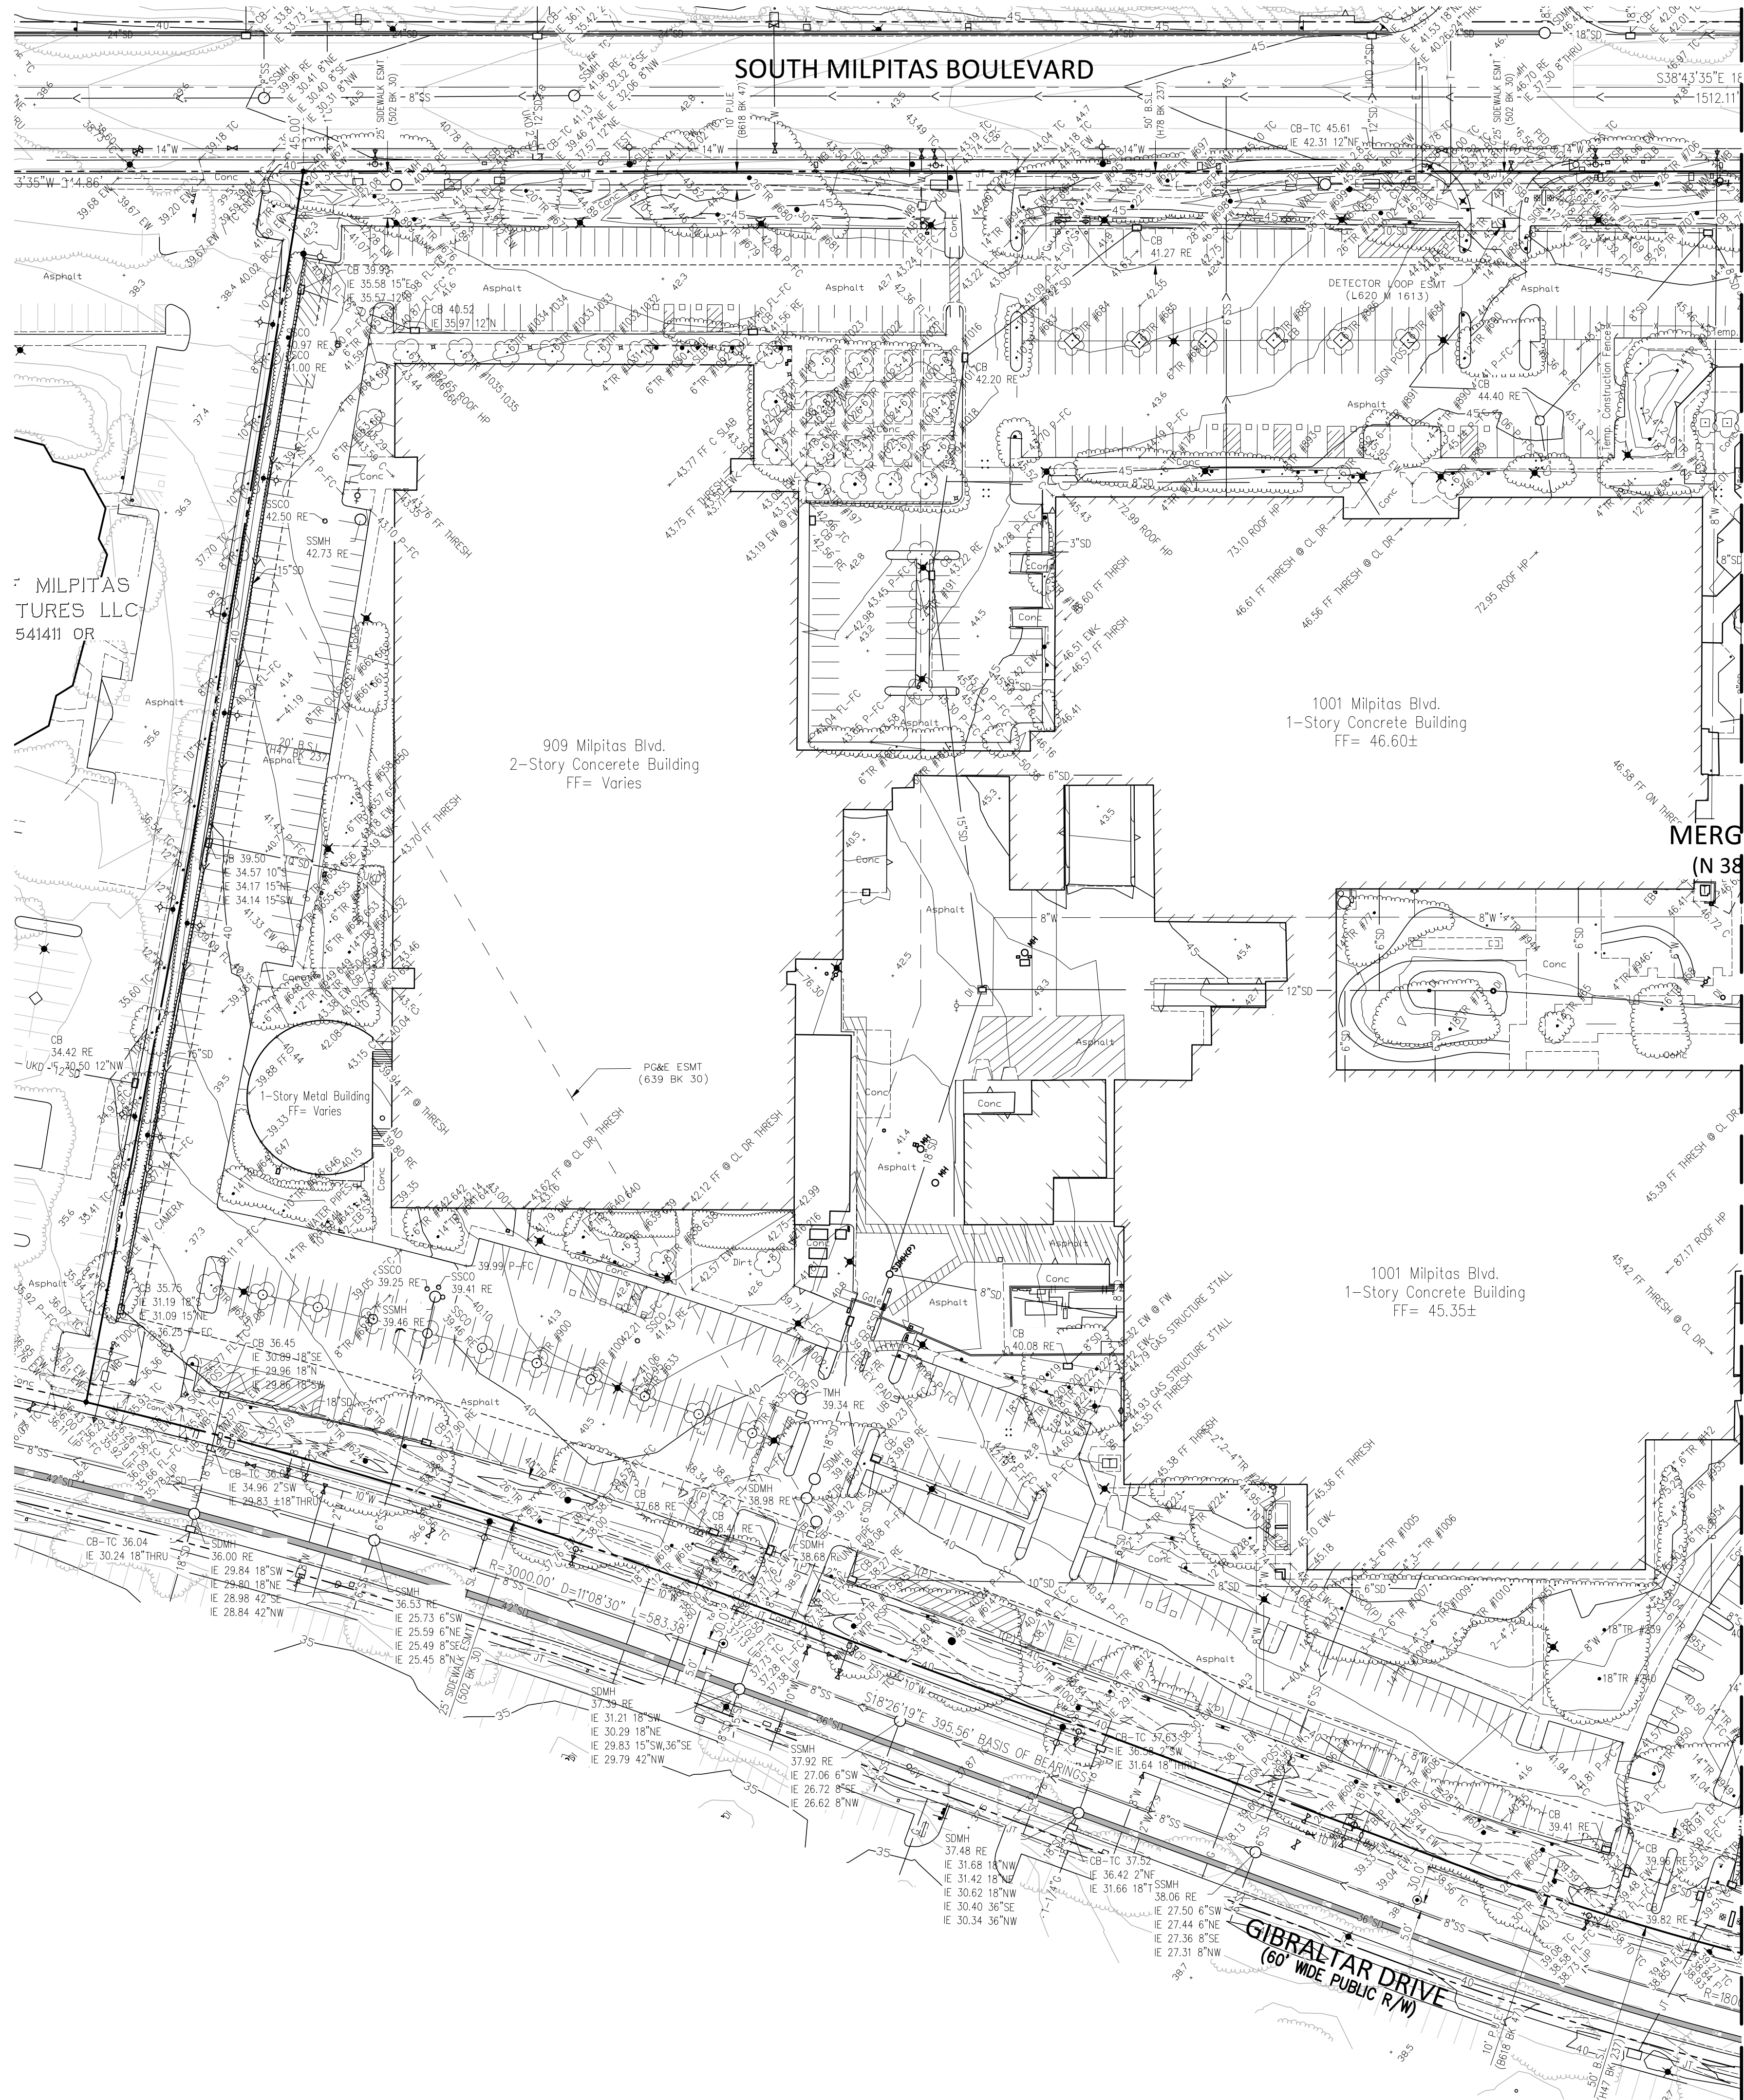

LINE TABLE		
LINE #	DIRECTION	LENGTH

CURVE TABLE			
CURVE #	RADIUS	DELTA	LENGTH
C4	900.00'	11°44'41"	184.49'

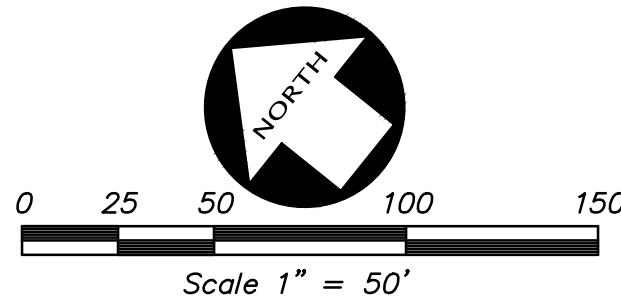

LEGEND

	BUILDING LINE	AD	AREA DRAIN
	CENTERLINE	BC	BACK OF CURB
	CONCRETE/BLOCK/RETAINING WALL	BEG	BEGIN
	CONCRETE CURB	BFP	BACK FLOW PREVENTER
	CONCRETE CURB & GUTTER	BL	BUILDING LINE
	CONTOUR LINE	BW	BACK OF WALK
	OBSOURED CONTOUR LINE	C-FC	CONCRETE AT FACE OF CURB
	EASEMENT LINE	CB	CATCH BASIN
	EDGE OF PAVEMENT	CL	CENTER LINE
	EDGE OF WATER-FLOWLINE	COM	COMMUNICATION
	EDGE OF ROCK	CONC	CONCRETE
	ELECTRIC LINE	CP	CATHODIC PROTECTION
	FENCE LINE	CTV	CABLE TV LINE
	FIBER OPTICS LINE	CTVB	CABLE TV BOX
	GAS LINE-VALVE & METER	DDCV	DOUBLE DETECTOR CHECK VALVE
	JOINT TRENCH	DR	DOOR
	LOT LINE	DRWY	DRIVEWAY
	MONUMENT/MONUMENT LINE	E	EAST
	PROPERTY LINE	EB	ELECTRIC BOX
	RECLAIMED WATER LINE & VALVE	EP	EDGE OF PAVEMENT
	SANITARY SEWER-MANHOLE & CLEANOUT	EV	ELECTRICAL VAULT
	SIDEWALK	EVCS	ELECTRIC VEHICLE CHARGING STATION
	SPOT ELEVATION	EW	EDGE OF WALK
	STORM DRAIN-MANHOLE & CATCH BASIN	FC	FACE OF CURB
	STORM DRAIN OVER 24\"/>	FD	FOUND
	STREET LIGHT CONDUIT LINE	FDC	FIRE DEPARTMENT CONNECTION
	TELEPHONE LINE	FF	FINISH FLOOR
	TELEVISION LINE	FGH	FRISBEE GOLF HOLE
	UNKNOWN UTILITY LINE	FI	FIRE HYDRANT
	WATER LINE & VALVE	FW	FACE OF WALL
	BACKFLOW PREVENTION DEVICE	GAS	GAS LINE
	DOUBLE DETECTOR CHECK VALVE	GB	GRADE BREAK
	ELECTROLINER	GM	GAS MARKER/METER
	FIRE DEPARTMENT CONNECTION	GRN	GROUND
	FIRE HYDRANT	GV	GAS VALVE
	GAS METER	HP	HIGH POINT
	MAIL BOX	HT	HEIGHT
	POST INDICATOR VALVE	IB	IRRIGATION BOX
	TRANSFORMER		
	TRAFFIC SIGNAL POLE		
	TRAFFIC SIGN		
	TREE		
	UTILITY BOX		
	UTILITY LINE MARKER		
	WATER VALVE		
	FLUSH LIGHT		
	LIGHT BOLLARD		

ABBREVIATIONS

IE	INVERT ELEVATION
LIP	LIP OF GUTTER
MH	MANHOLE
MON	MONUMENT
N	NORTH
PLNTR	PLANTER
P-FC	PEDESTRIAN
PED	PEDESTRIAN
PGE	PEDESTRIAN
PV	PEDESTRIAN
RE	REIM ELEVATION
RSR	RISER
RW	RISER
S	SOUTH
SDCO	STREET LIGHT BOX
SMH	STREET LIGHT BOX
SL	STREET LIGHT BOX
SLB	STREET LIGHT BOX
SSCO	STREET LIGHT BOX
SSMH	STREET LIGHT BOX
TB	TELEPHONE BOX
TC	TOP OF CURB
TD	TRAFFIC DETECTOR
TELE	TELEPHONE LINE
TMH	TELEPHONE LINE
TOE	TELEPHONE LINE
TOP	TELEPHONE LINE
TRN	TELEPHONE LINE
TSB	TELEPHONE LINE
TSP	TELEPHONE LINE
TW	TELEPHONE LINE
UB	TELEPHONE LINE
UNK	TELEPHONE LINE
VLV	TELEPHONE LINE
W	TELEPHONE LINE
WB	TELEPHONE LINE
WL	TELEPHONE LINE
WM	TELEPHONE LINE
WV	TELEPHONE LINE


NOTES

- THIS SURVEY WAS PREPARED FROM INFORMATION FURNISHED IN A PRELIMINARY TITLE REPORT, PREPARED BY FIDELITY NATIONAL TITLE INSURANCE COMPANY DATED AS OF JANUARY 2, 2019, ORDER NUMBER 991-30023915-1MP, FURNISHED TO KIER & WRIGHT CIVIL ENGINEERS & SURVEYORS, INC BY OVERTON MOORE PROPERTIES ON JANUARY 15, 2019. NO LIABILITY IS ASSUMED FOR MATTERS OF RECORD NOT STATED IN SAID REPORT THAT MAY AFFECT THE TITLE LINES, OR EXCEPTIONS, OR EASEMENTS OF THE PROPERTY.
 - ALL DISTANCES AND ELEVATIONS SHOWN HEREON ARE IN FEET AND DECIMALS THEREOF.
 - THE TYPES, LOCATIONS, SIZES AND/OR DEPTHS OF EXISTING UNDERGROUND UTILITIES AS SHOWN ON THIS TOPOGRAPHIC SURVEY WERE OBTAINED FROM SOURCES OF VARYING RELIABILITY. THE CONTRACTOR IS CAUTIONED THAT ONLY ACTUAL EXCAVATION WILL REVEAL THE TYPES, EXTENT, SIZES, LOCATIONS AND DEPTHS OF SUCH UNDERGROUND UTILITIES. (A REASONABLE EFFORT HAS BEEN MADE TO LOCATE AND DELINEATE ALL KNOWN UNDERGROUND UTILITIES). HOWEVER, THE ENGINEER CAN ASSUME NO RESPONSIBILITY FOR THE COMPLETENESS OR ACCURACY OF ITS DELINEATION OF SUCH UNDERGROUND UTILITIES WHICH MAY BE ENCOUNTERED, BUT WHICH ARE NOT SHOWN ON THESE DRAWINGS.
 - UTILITY INFORMATION HEREON IS PROGRESS AT THIS TIME. A REQUEST WAS MADE TO THE RESPECTIVE AGENCIES FOR INFORMATION REGARDING THE LOCATION OF THEIR FACILITIES ON THIS SITE. AS OF 1/28/19, COMCAST HAD NOT RESPONDED WITH THIS INFORMATION. UNTIL WE RECEIVE THIS INFORMATION AND ARE ABLE TO DELINEATE THESE FACILITIES, ALL PARTIES SHOULD CONSIDER THIS SURVEY AS PRELIMINARY WITH REGARDS TO THE LOCATION OF UTILITY FACILITIES. UPON RECEIPT OF THIS INFORMATION KIER & WRIGHT WILL UPDATE THIS SURVEY AND REISSUE IT.
 - PHYSICAL ITEMS SHOWN ON THIS SURVEY ARE LIMITED TO THOSE ITEMS VISIBLE AS OF THE DATE OF THIS SURVEY. SUBSURFACE STRUCTURES, IF ANY, ARE NOT SHOWN. SAID SUBSURFACE OBJECTS MAY INCLUDE, BUT ARE NOT LIMITED TO, CONCRETE FOOTINGS, SLABS, SHORING, STRUCTURAL PILES, UTILITY VAULTS, PIPING, UNDERGROUND TANKS, AND ANY OTHER SUBSURFACE STRUCTURES NOT REVEALED BY A SURFACE INSPECTION.
 - THE SUBJECT PROPERTY IS SHOWN ON THE FEDERAL EMERGENCY MANAGEMENT AGENCY (FEMA) FLOOD INSURANCE RATE MAP (FIRM) FOR SANTA CLARA COUNTY, CALIFORNIA, MAP NUMBER 06085C0087J FOR COMMUNITY NUMBER 060344 (CITY OF MILPITAS), WITH AN EFFECTIVE DATE OF FEBRUARY 19, 2014, AS BEING LOCATED IN FLOOD ZONE "X-SHADED". ACCORDING TO FEMA THE DEFINITION OF ZONE "X-SHADED" IS AREAS OF 0.2% ANNUAL CHANCE FLOOD; AREAS OF 1% ANNUAL CHANCE FLOOD WITH AVERAGE DEPTHS OF LESS THAN 1 FOOT OR WITH DRAINAGE AREAS LESS THAN 1 SQUARE MILE; AND AREAS PROTECTED BY LEVEES FROM 1% ANNUAL CHANCE FLOOD.
- INFORMATION WAS OBTAINED FROM THE CITY OF MILPITAS, ENGINEERING DEPARTMENT ON JANUARY 24, 2019.
- FEMA BASE FLOOD ELEVATIONS ARE BASED ON NAVD88 DATUM.
- BENCHMARK: BENCHMARK ID: BM043
DATUM: NAVD 1988 (SCWMD 3/4/17)
ELEVATION: 55.47 FEET.

A SANTA CLARA VALLEY WATER DISTRICT BENCHMARK, BRASS DISK ON TOP AND CENTER OF NORTH HEADWALL FOR AMES AVENUE BRIDGE OVER BERRYESA CREEK IN THE CITY OF MILPITAS.
 - BASIS OF BEARINGS: THE BEARING OF SOUTH 18° 26' 19" EAST TAKEN ON THE MONUMENT LINE OF GIBRALTAR DRIVE AS SHOWN ON THAT CERTAIN PARCEL MAP FILED FOR RECORD ON JUNE 9, 1983, IN BOOK 513 OF MAPS AT PAGE 36, OFFICIAL RECORDS OF SANTA CLARA COUNTY WAS TAKEN AS THE BASIS FOR ALL BEARINGS SHOWN HEREON.
 - CORNER RECORD NOTE: THE DEVELOPER AND/OR CONTRACTOR SHALL BE RESPONSIBLE FOR THE PREPARATION AND FILING OF PRE-CONSTRUCTION AND POST-CONSTRUCTION CORNER RECORDS FOR ANY MONUMENTS OR PROPERTY CORNERS SHOWN HEREON THAT MAY BE DESTROYED DURING IMPROVEMENTS TO THE SUBJECT PROPERTY AS DEFINED IN SECTION 8771(B) OF THE PROFESSIONAL LAND SURVEYORS ACT.
 - THE AERIAL MAPPING WAS PREPARED USING COMPUTER ASSISTED, PHOTOGRAMMETRIC METHODS BY COOPER AERIAL SURVEYS CO., IN PHOENIX ARIZONA. JOB NUMBER 1812021. IN AREAS OF DENSE VEGETATION, ACCURACY OF CONTOURS MAY DEVIATE FROM ACCEPTED ACCURACY STANDARDS. DATE OF PHOTOGRAPHY DEC. 18, 2018. ORIGINAL COMPILED MAP SCALE 1"=40', CONTOUR INTERVAL 1 FOOT. THE GRID IS BASED ON PHOTOGRAMMETRIC METHODS COMPILED ON DIGITAL STEREO WORKSTATIONS USING AERIAL PHOTOGRAPHY. CONTROL SURVEY PERFORMED BY KIER & WRIGHT, LIVERMORE, CA.

SEE SHEET C2.1

KIER+WRIGHT


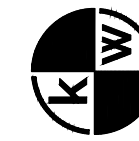


TOPOGRAPHIC SURVEY
OF
1001 GIBRALTAR DRIVE
FOR
OVERTON MOORE PROPERTIES
MILPITAS, CALIFORNIA

DATE	06/12/19
SCALE	AS SHOWN
DESIGNER	KR
DRAFTER	MRF
JOB NO.	A18681
SHEET	C2.0
OF	SHEETS

1/28/19
DATE
RODNEY A. STEWART II, P.L.S. 9225



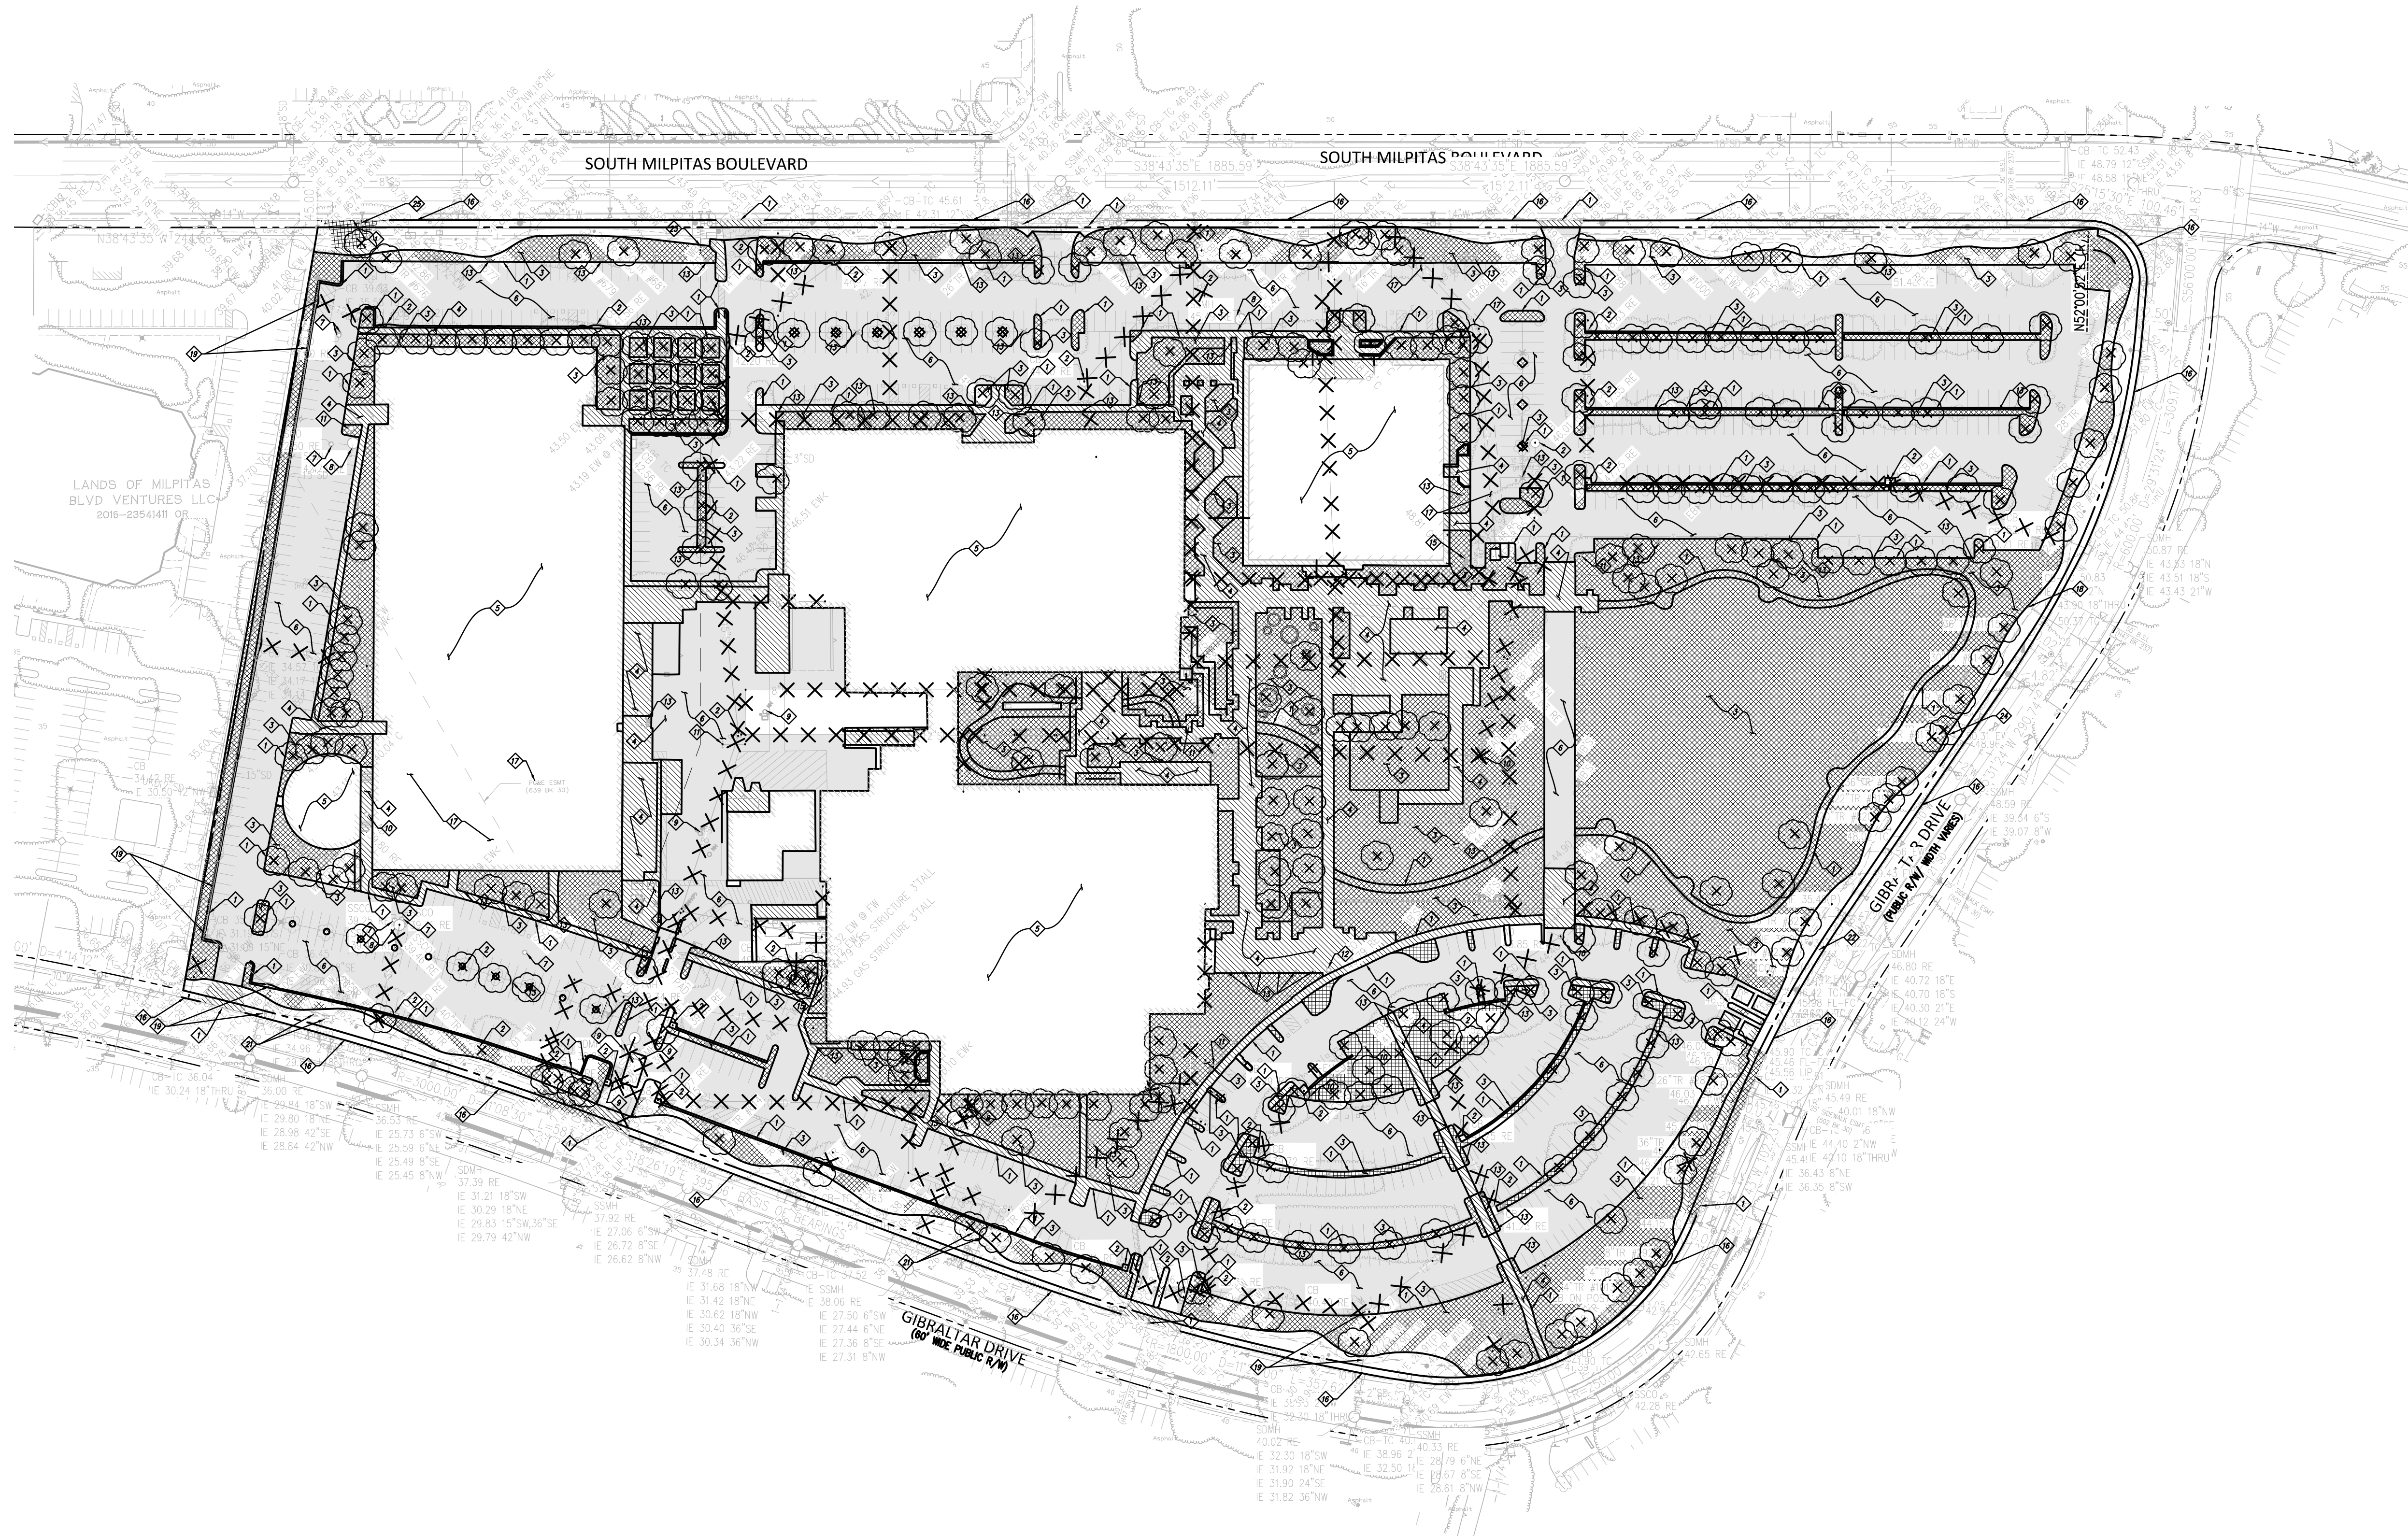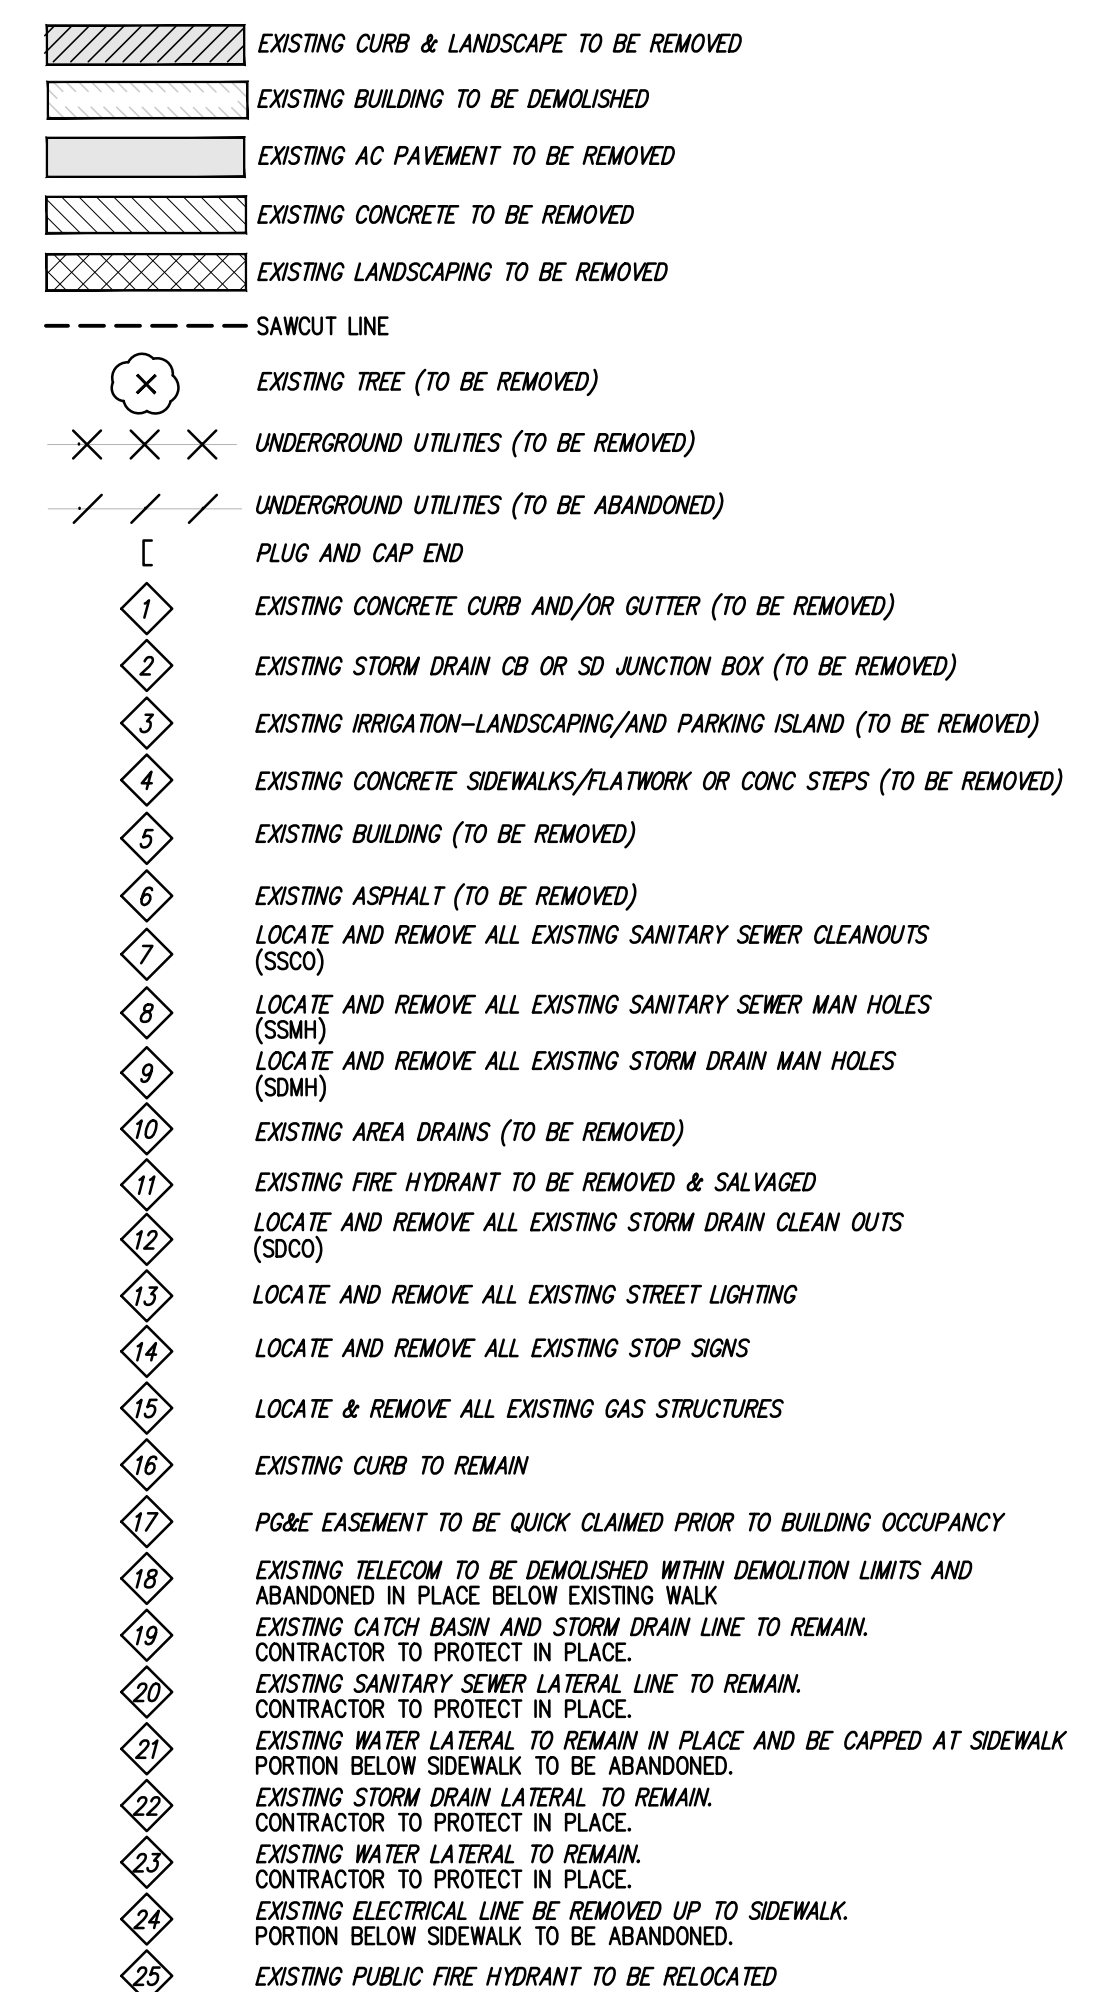

PRELIMINARY DEMOLITION PLAN

OF

1001 GIBALTAR DRIVE

FOR

OVERTON MOORE PROPERTIES

MILPITAS, CALIFORNIA



KIER+WRIGHT

163 Technology Drive
Irvine, CA 92620

Phone: (949) 508-0202
www.kierwright.com

DATE	BY	REVISION
06/12/19		
SCALE AS SHOWN		
DESIGNER KR		
DRAFTER MRF		
JOB NO. A18681		


SHEET

OF


C3.0

SHEET

Z:\2018\18681\DWG\ENTITLEMENTS\PD PERMIT\18681-PC-CP.dwg 9-23-19 05:50:59 PM creiff

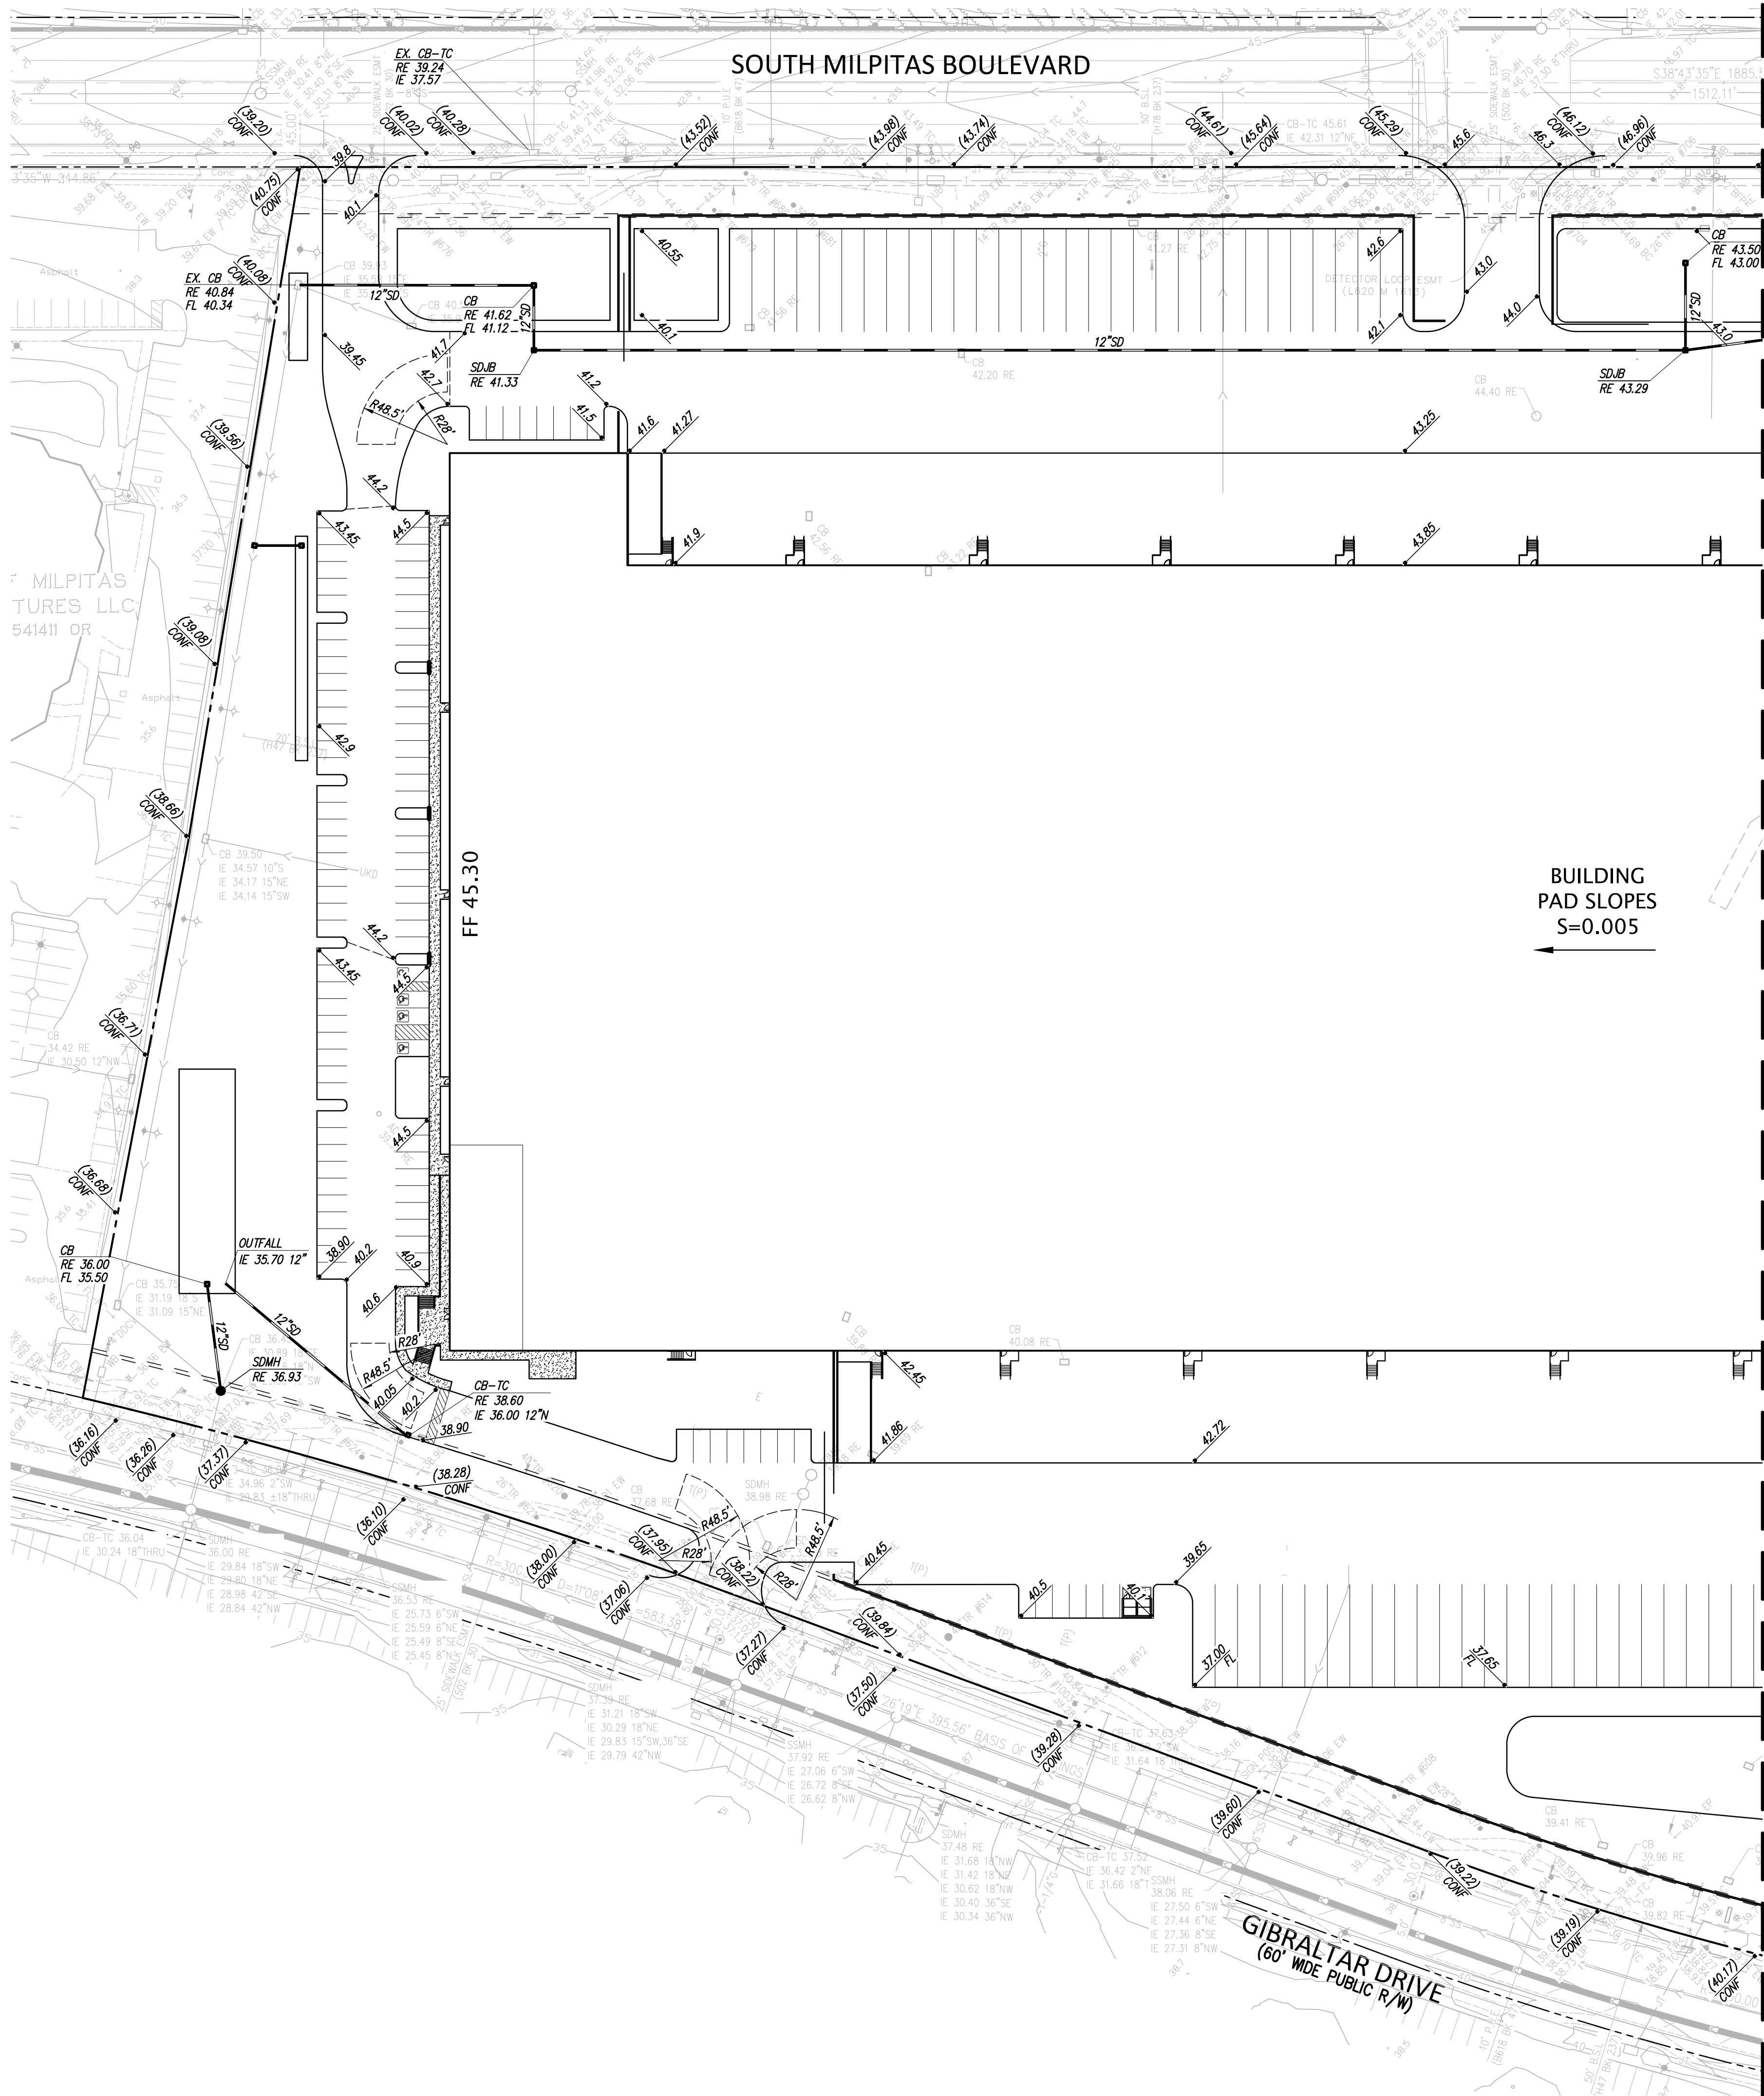

SEE SHEET C4.1

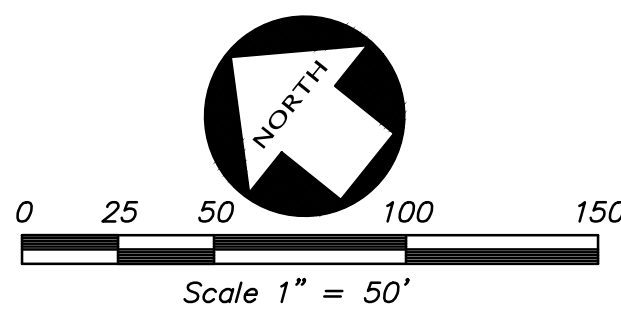

LEGEND

- ▲ AREA DRAIN
- ▣ STORM DRAIN CATCH BASIN
- ▣ STORM DRAIN JUNCTION BOX
- STORM DRAIN MANHOLE
- FL FLOW LINE
- FF FINISH FLOOR
- PV PAVEMENT
- RE RIM ELEVATION
- 23.8 SPOT ELEVATION
- X"SD STORM DRAIN LINE
- TC TOP OF CURB


KEY NOTES

1. THE TRAFFIC SIGNAL AT THE INTERSECTION OF S. MILPITAS BLVD AND AMES AVENUE MAY REQUIRE MODIFICATIONS AS THE EXISTING DRIVEWAY WILL NEED TO BE WIDENED TO ACCOMMODATE THE PROPOSED TRUCK TRAFFIC IN AND OUT OF THE SITE.


DATE		06/12/19		BY		NO.		REVISION		BY		NO.		REVISION		BY		NO.	
SCALE		AS SHOWN		KR		△		△		△		△		△		△		△	
DESIGNER		MRF		KR		△		△		△		△		△		△		△	
DRAFTER		MRF		MRF		△		△		△		△		△		△		△	
JOB NO.		A18681		A18681		△		△		△		△		△		△		△	
SHEET		C4.0		C4.0		△		△		△		△		△		△		△	
OF		1		1		△		△		△		△		△		△		△	
SHEETS		1		1		△		△		△		△		△		△		△	



<

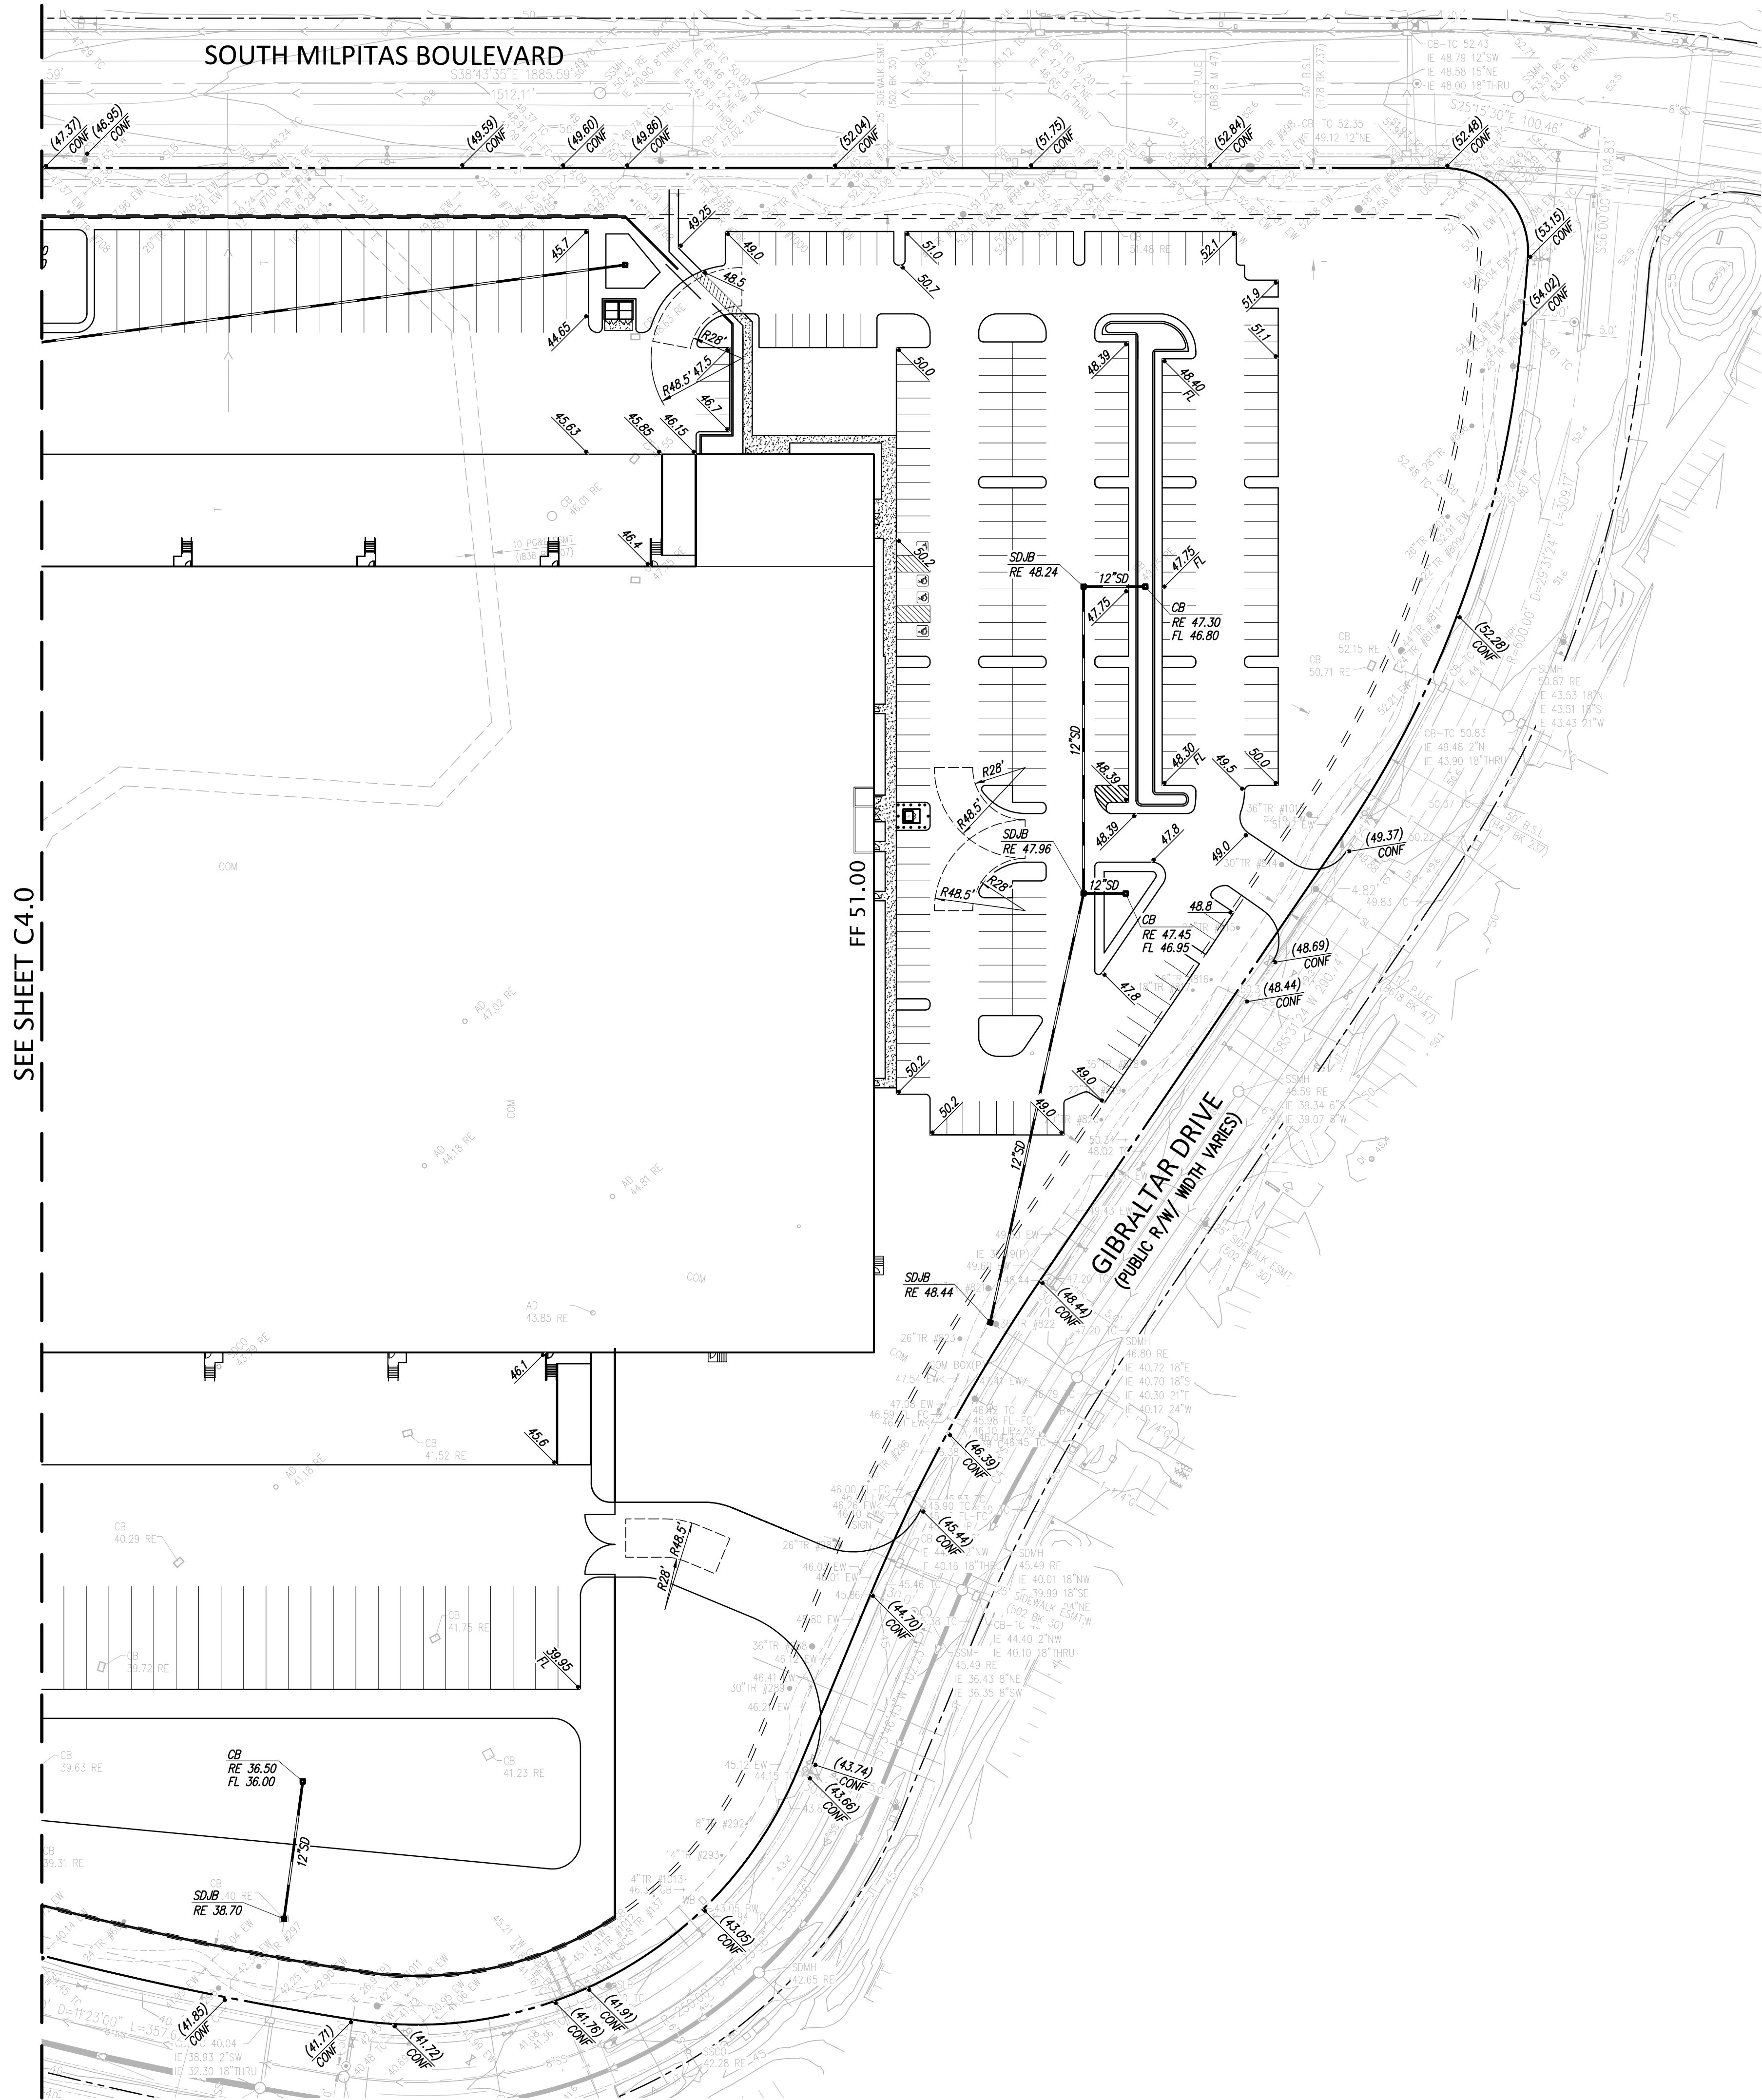

SEE SHEET C4.0

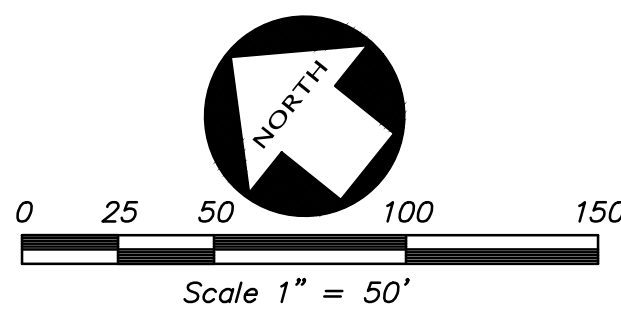

LEGEND


- ▲ AREA DRAIN
- STORM DRAIN CATCH BASIN
- STORM DRAIN JUNCTION BOX
- STORM DRAIN MANHOLE
- FL FLOW LINE
- FF FINISH FLOOR
- PV PAVEMENT
- RE RIM ELEVATION
- 23.8 SPOT ELEVATION
- X"SD STORM DRAIN LINE
- TC TOP OF CURB

KEY NOTES


1. THE TRAFFIC SIGNAL AT THE INTERSECTION OF S. MILPITAS BLVD AND AMES AVENUE MAY REQUIRE MODIFICATIONS AS THE EXISTING DRIVEWAY WILL NEED TO BE WIDENED TO ACCOMMODATE THE PROPOSED TRUCK TRAFFIC IN AND OUT OF THE SITE.

DATE		06/12/19		BY		REVISION	
SCALE		AS SHOWN					
DESIGNER		KR					
DRAFTER		MRF					
JOB NO.		A18681					
SHEET		C4.1					
OF		1					
		SHEETS					
PRELIMINARY GRADING & DRAINAGE PLAN OF 1001 GIBALTAR DRIVE FOR OVERTON MOORE PROPERTIES MILPITAS, CALIFORNIA				 KIER+WRIGHT 163 Technology Drive Irvine, CA 92620 Phone: (949) 508-0202 www.kierwright.com			
				NO.		REVISION	
				△			
				△			
				△			
				△			
				△			
				△			
				△			

Z:\2018\A18681\DWG\ENTITLEMENTS\PD PERMIT\A18681-PC-UP.dwg 9-23-19 05:51:17 PM cteiff

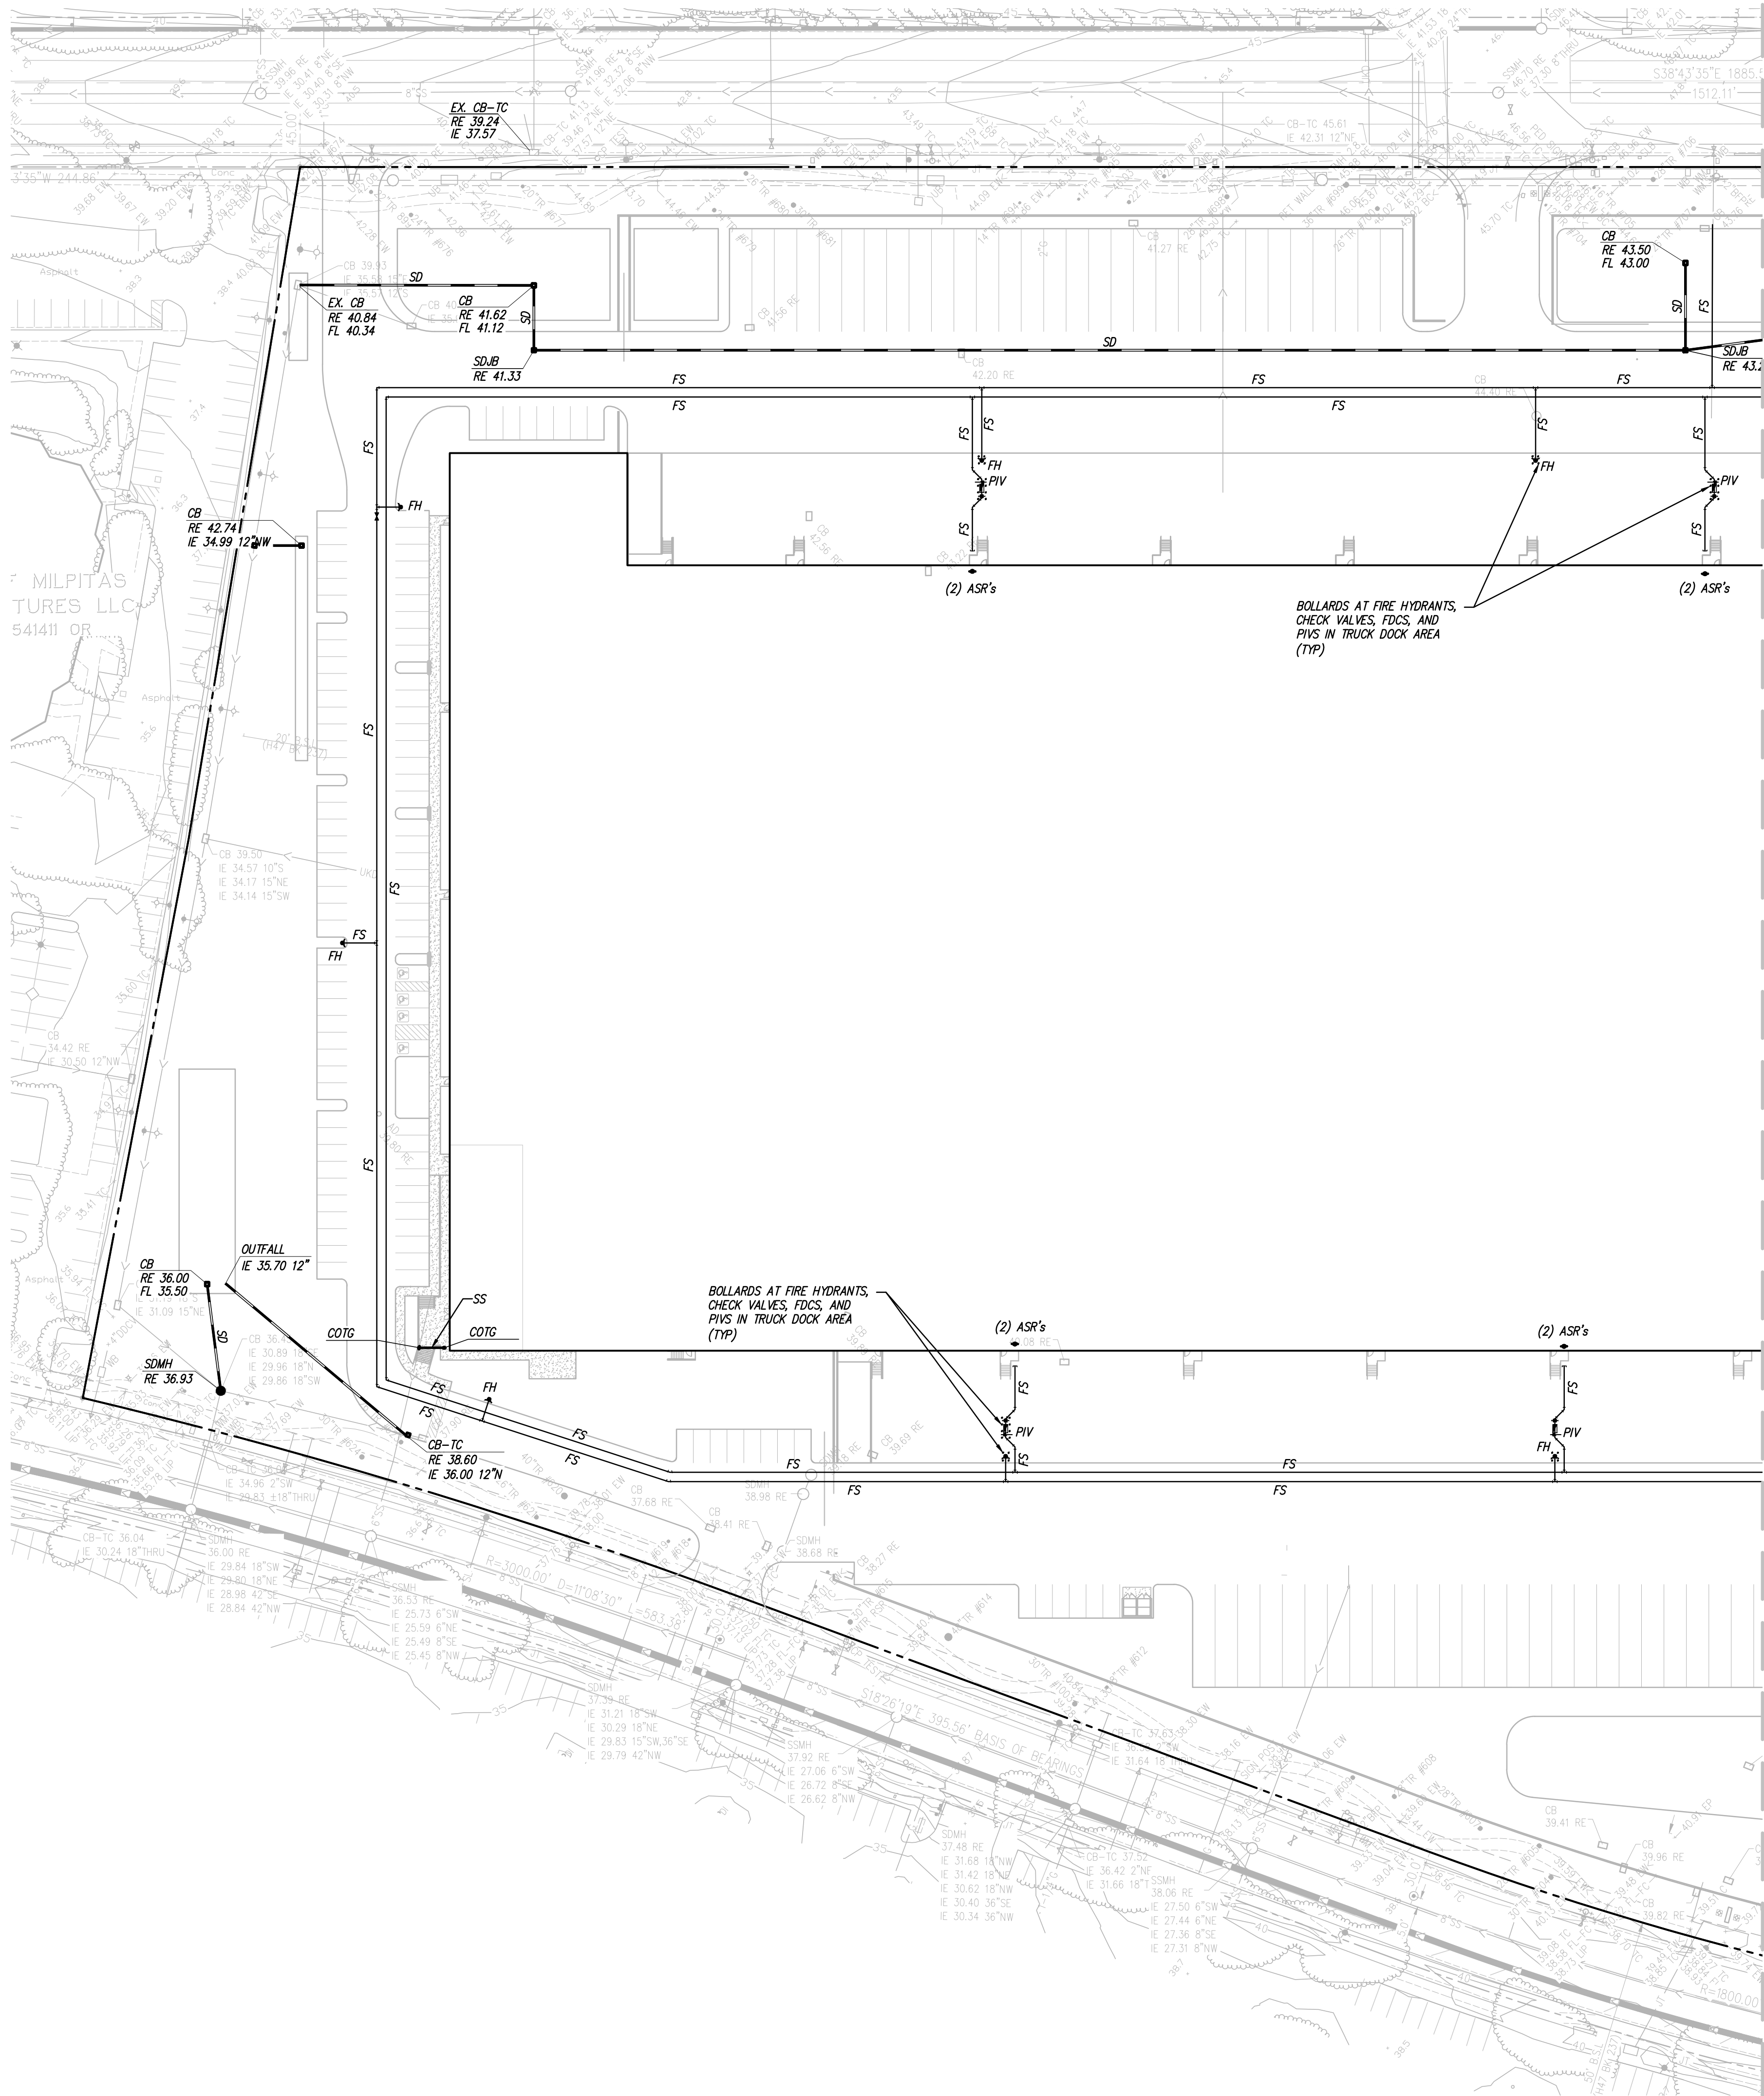

SEE SHEET C5.1

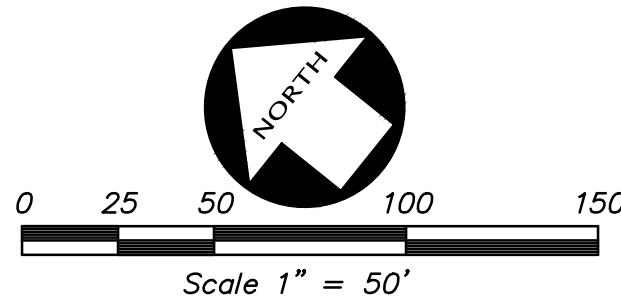

LEGEND

ASR	AUTOMATIC SPRINKLER RISER
RE	RIM ELEVATION
TC	TOP OF CURB
WS	WATER SERVICE
✕	EXISTING UTILITY TO BE ABANDONED BY REMOVAL
FS	FIRE SERVICE
SS	SANITARY SEWER
COTG	CLEANOUT TO GRADE
SD	STORM DRAIN LINE
△	AREA DRAIN
□	STORM DRAIN CATCH BASIN
□	STORM DRAIN JUNCTION BOX
□	STORM DRAIN MANHOLE
□	BACK FLOW PREVENTION DEVICE
+	FIRE DEPARTMENT CONNECTION
+	FIRE HYDRANT & VALVE
+	POST INDICATOR VALVE
SSMH	SANITARY SEWER MANHOLE
SDMH	SINGLE CHECK VALVE
SDMH	STORM DRAIN MANHOLE
□	WATER METER

NOTE

FIRE FLOW REQUIREMENTS FOR INDUSTRIAL AREAS SHALL BE NOT LESS 5,000 GPM WITH RESIDUAL PRESSURE OF 20 PSI. CITY STANDARD DESIGN REGULATIONS.

PRELIMINARY UTILITY PLAN
OF
1001 GIBALTAR DRIVE
FOR
OVERTON MOORE PROPERTIES
MILPITAS, CALIFORNIA

DATE	06/12/19
SCALE	AS SHOWN
DESIGNER	KR
DRAFTER	MRF
JOB NO.	A18681
SHEET	C5.0
OF	SHEETS

NO.	REVISION	BY	NO.	REVISION	BY

 **KIER+WRIGHT**
163 Technology Drive
Irvine, CA 92620
Phone: (949) 508-0202
www.kierwright.com

Z:\2018\A18681\DWG\ENTITLEMENTS\PD PERMIT\A18681-PC-SWG.dwg 9-23-19 05:51:34 PM creif



BIO-RETENTION SIZING CALCULATIONS

Area No.	Area (SF)	Area (AC)	Landscape (SF)	Landscape (AC)	Imperv. (SF)	Imper. (AC)	Treatment Area* (SF)	Treatment Provided (SF)	Sizing Ratio (%)	Type of Planter
1	231,593	5.317	20,921	0.480	210,672	4.836	212,764	7,689	0.036	Bio-Retention Planter
2	201,860	4.634	13,584	0.312	188,276	4.322	189,634	6,451	0.034	Bio-Retention Planter
3	21,468	0.493	11,756	0.270	9,712	0.223	10,888	630	0.058	Bio-Retention Planter
4	115,136	2.643	46,360	1.064	68,776	1.579	73,412	2,941	0.040	Bio-Retention Planter
5	26,961	0.619	6,763	0.155	20,198	0.464	20,874	643	0.031	Bio-Retention Planter
6	499,576	11.469	102,094	2.344	397,482	9.125	407,691	25,844	0.063	Bio-Retention Planter
7	131,410	3.017	44,187	1.014	87,223	2.002	91,642	3,600	0.039	Bio-Retention Planter
8	13,686	0.314	5,260	0.121	8,426	0.193	8,952	458	0.051	Bio-Retention Planter
9	19,688	0.452	9,509	0.218	10,179	0.234	11,130	780	0.070	Bio-Retention Planter

*: Total Treatment Area is equal to Impervious Area + 0.10 * Landscape Area.

LEGEND

- TRIBUTARY AREA LIMITS
- LANDSCAPE AREA
- IMPERVIOUS ROOFTOP DRAINING TO BIO-SWALE
- IMPERVIOUS PAVEMENT
- BIO-RETENTION TREATMENT AREA

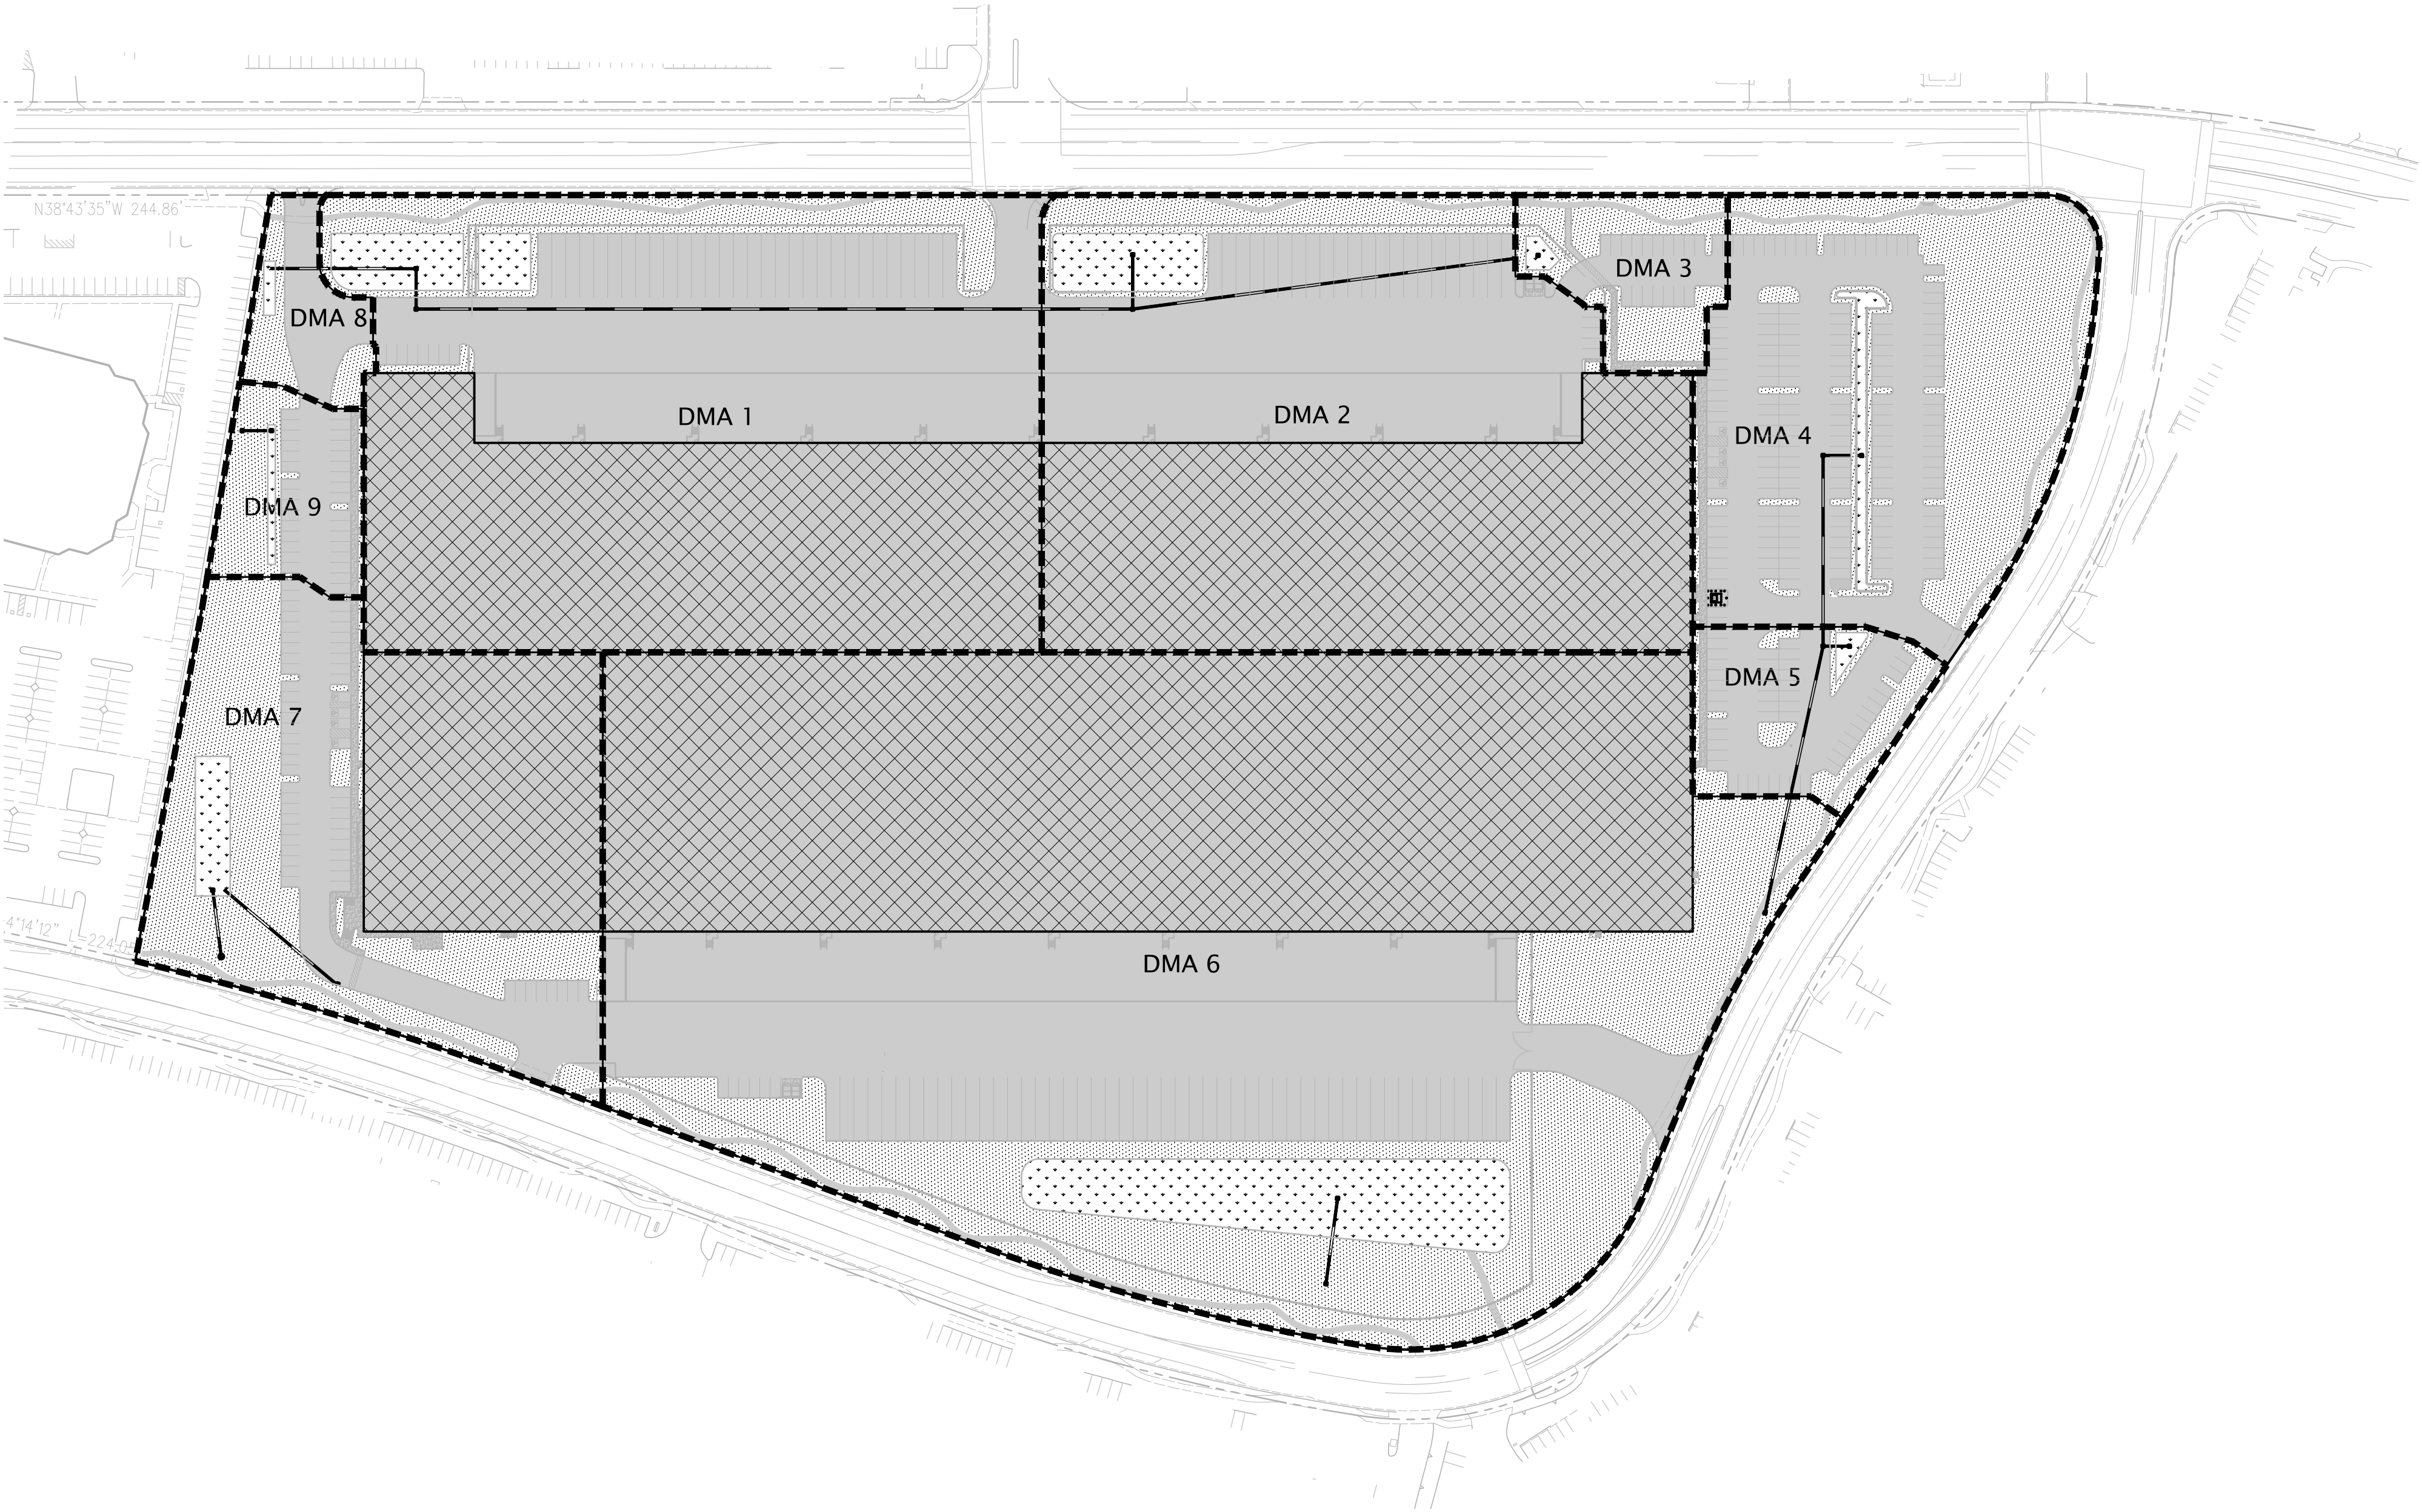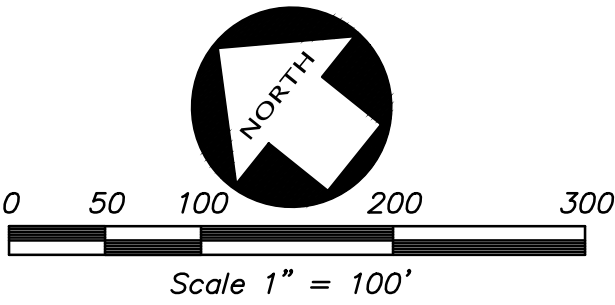

DATE		06/12/19	
SCALE		AS SHOWN	
DESIGNER		KR	
DRAFTER		MRF	
JOB NO.		A18681	
SHEET		C6.0	
OF		SHEETS	


BY	REVISION	NO.	BY	REVISION	NO.
		1			1
		2			2
		3			3
		4			4
		5			5

KIER+WRIGHT

163 Technology Drive
Irvine, CA 92620
Phone: (949) 508-0202
www.kierwright.com


STORM WATER QUALITY CONTROL PLAN
OF
1001 GIBRALTAR DRIVE
FOR
OVERTON MOORE PROPERTIES
MILPITAS, CALIFORNIA

Z:\2018\A18681\DWG\ENTITLEMENTS\PD PERMIT\A18681-TRUCK TURN.dwg 9-23-19 05:51:47 PM crriff

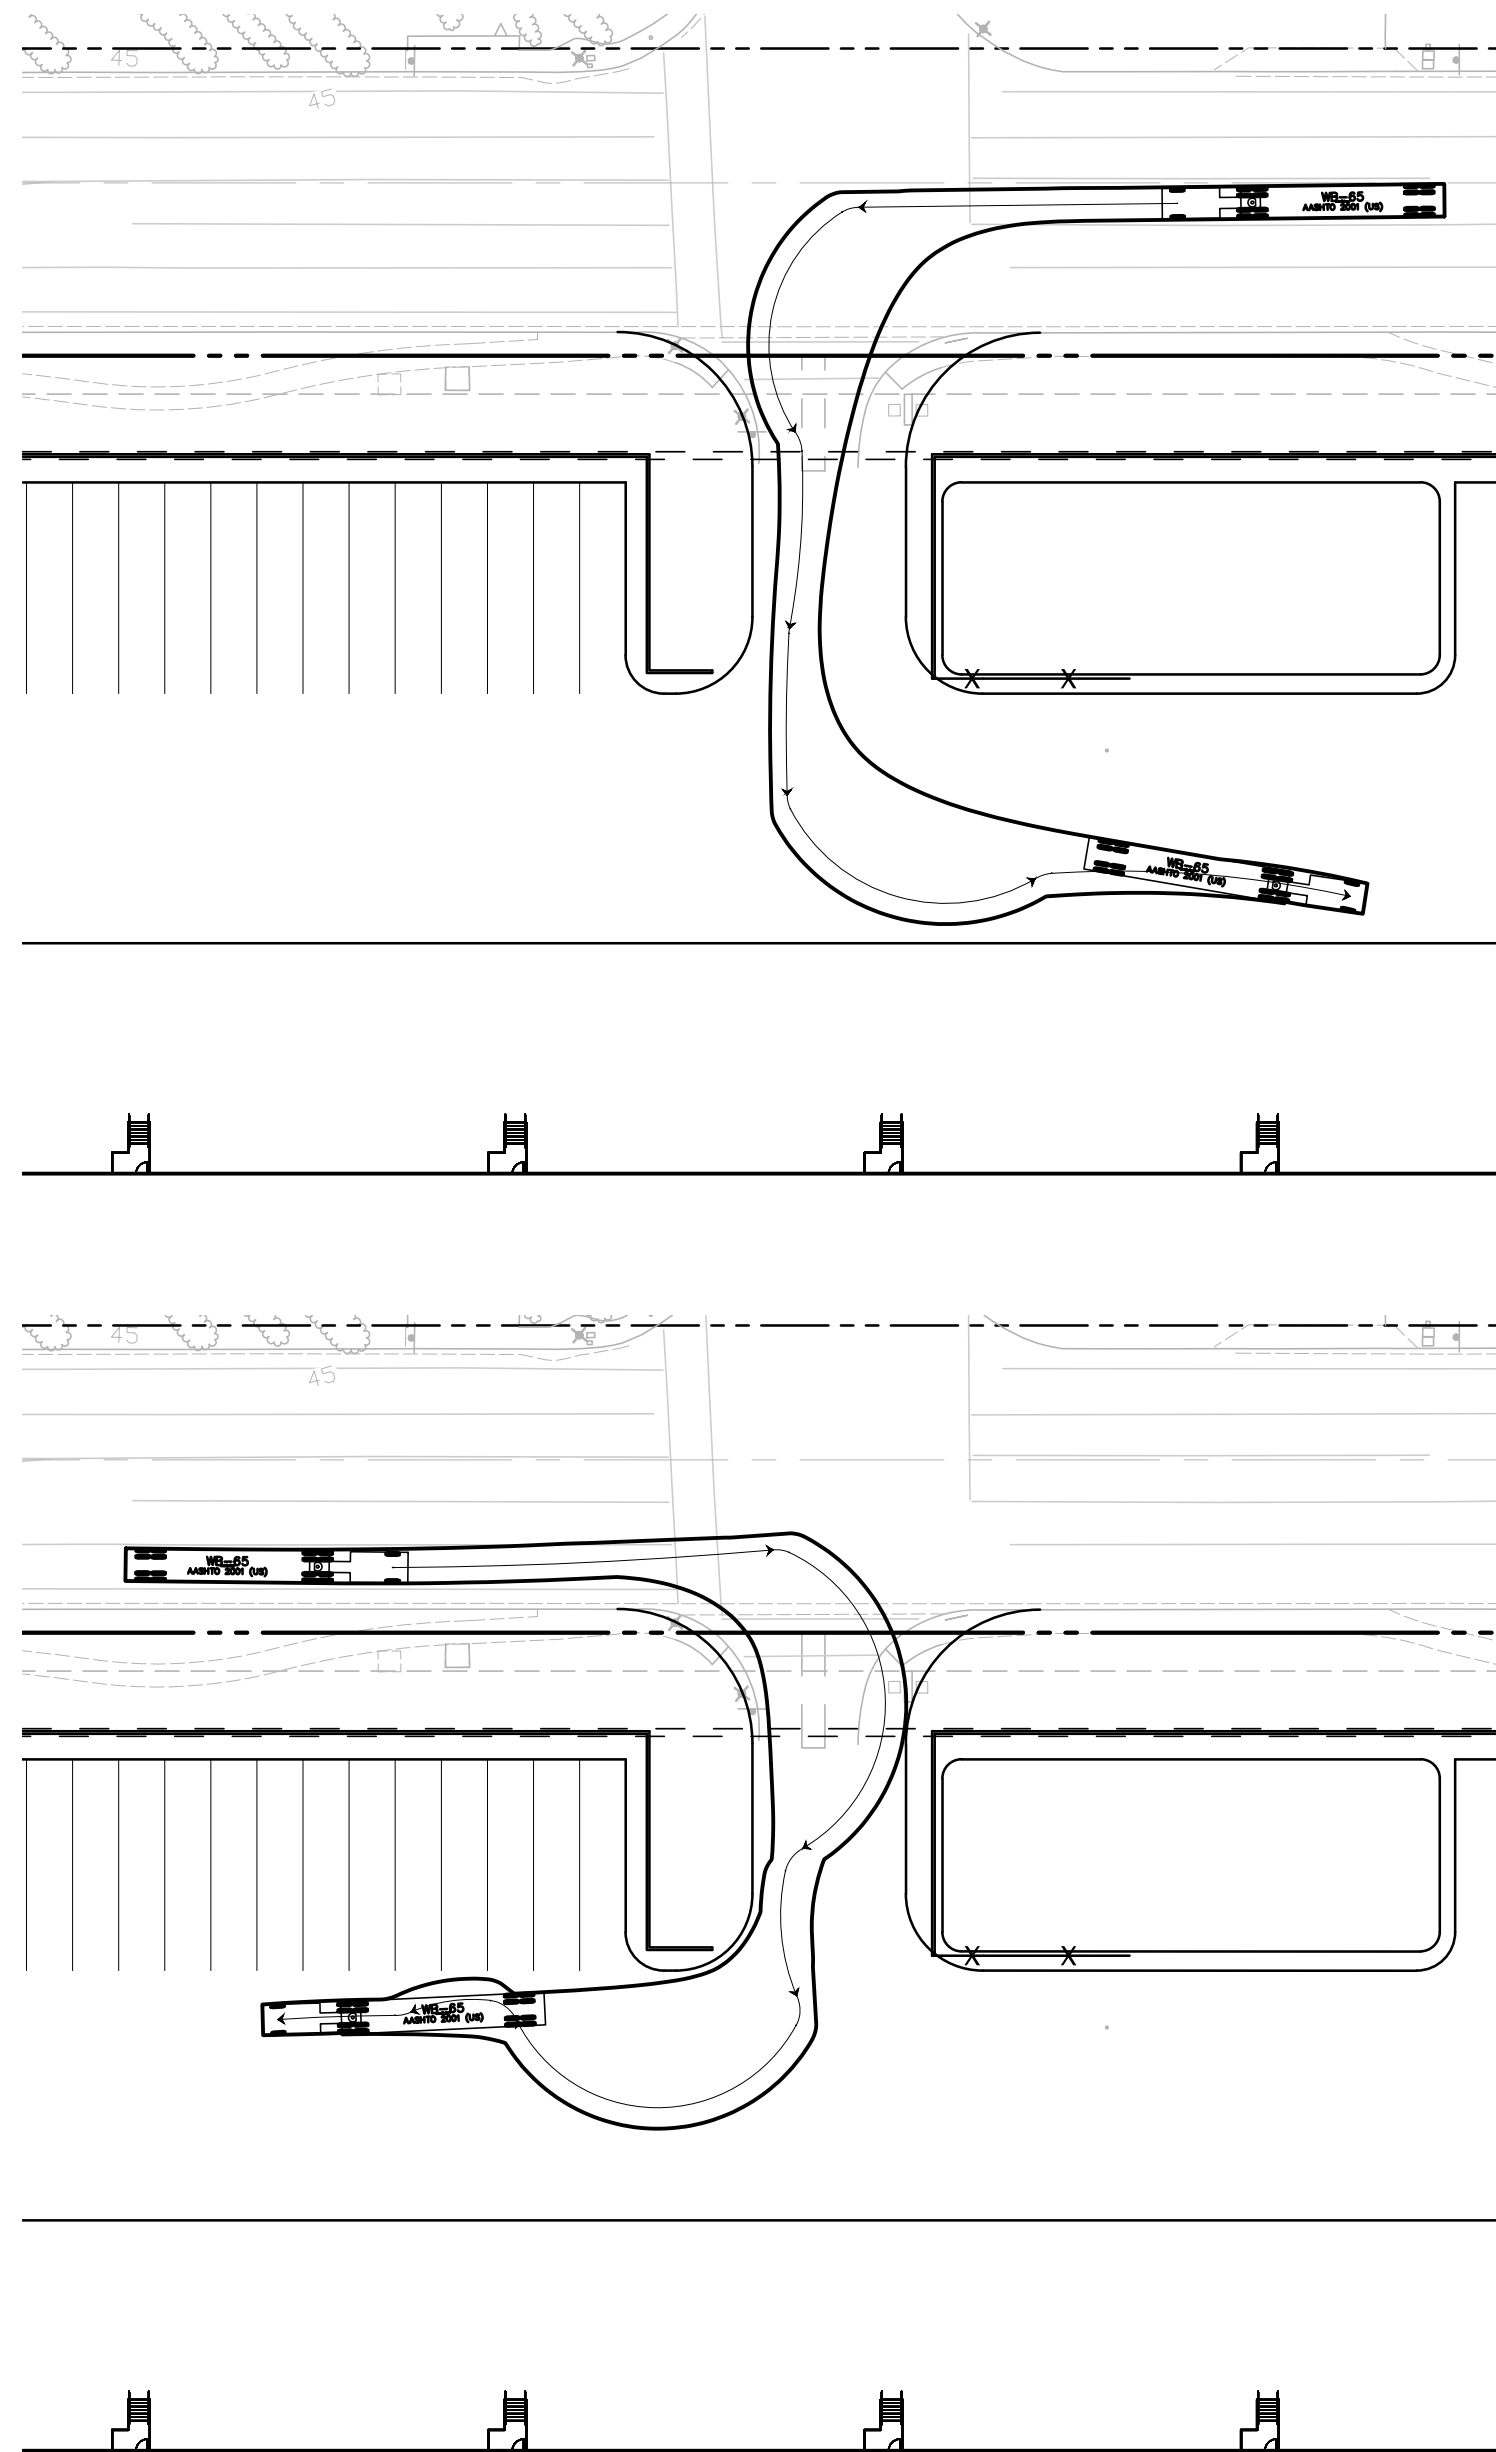


RIGHT/LEFT TURN IN
NOT TO SCALE

A

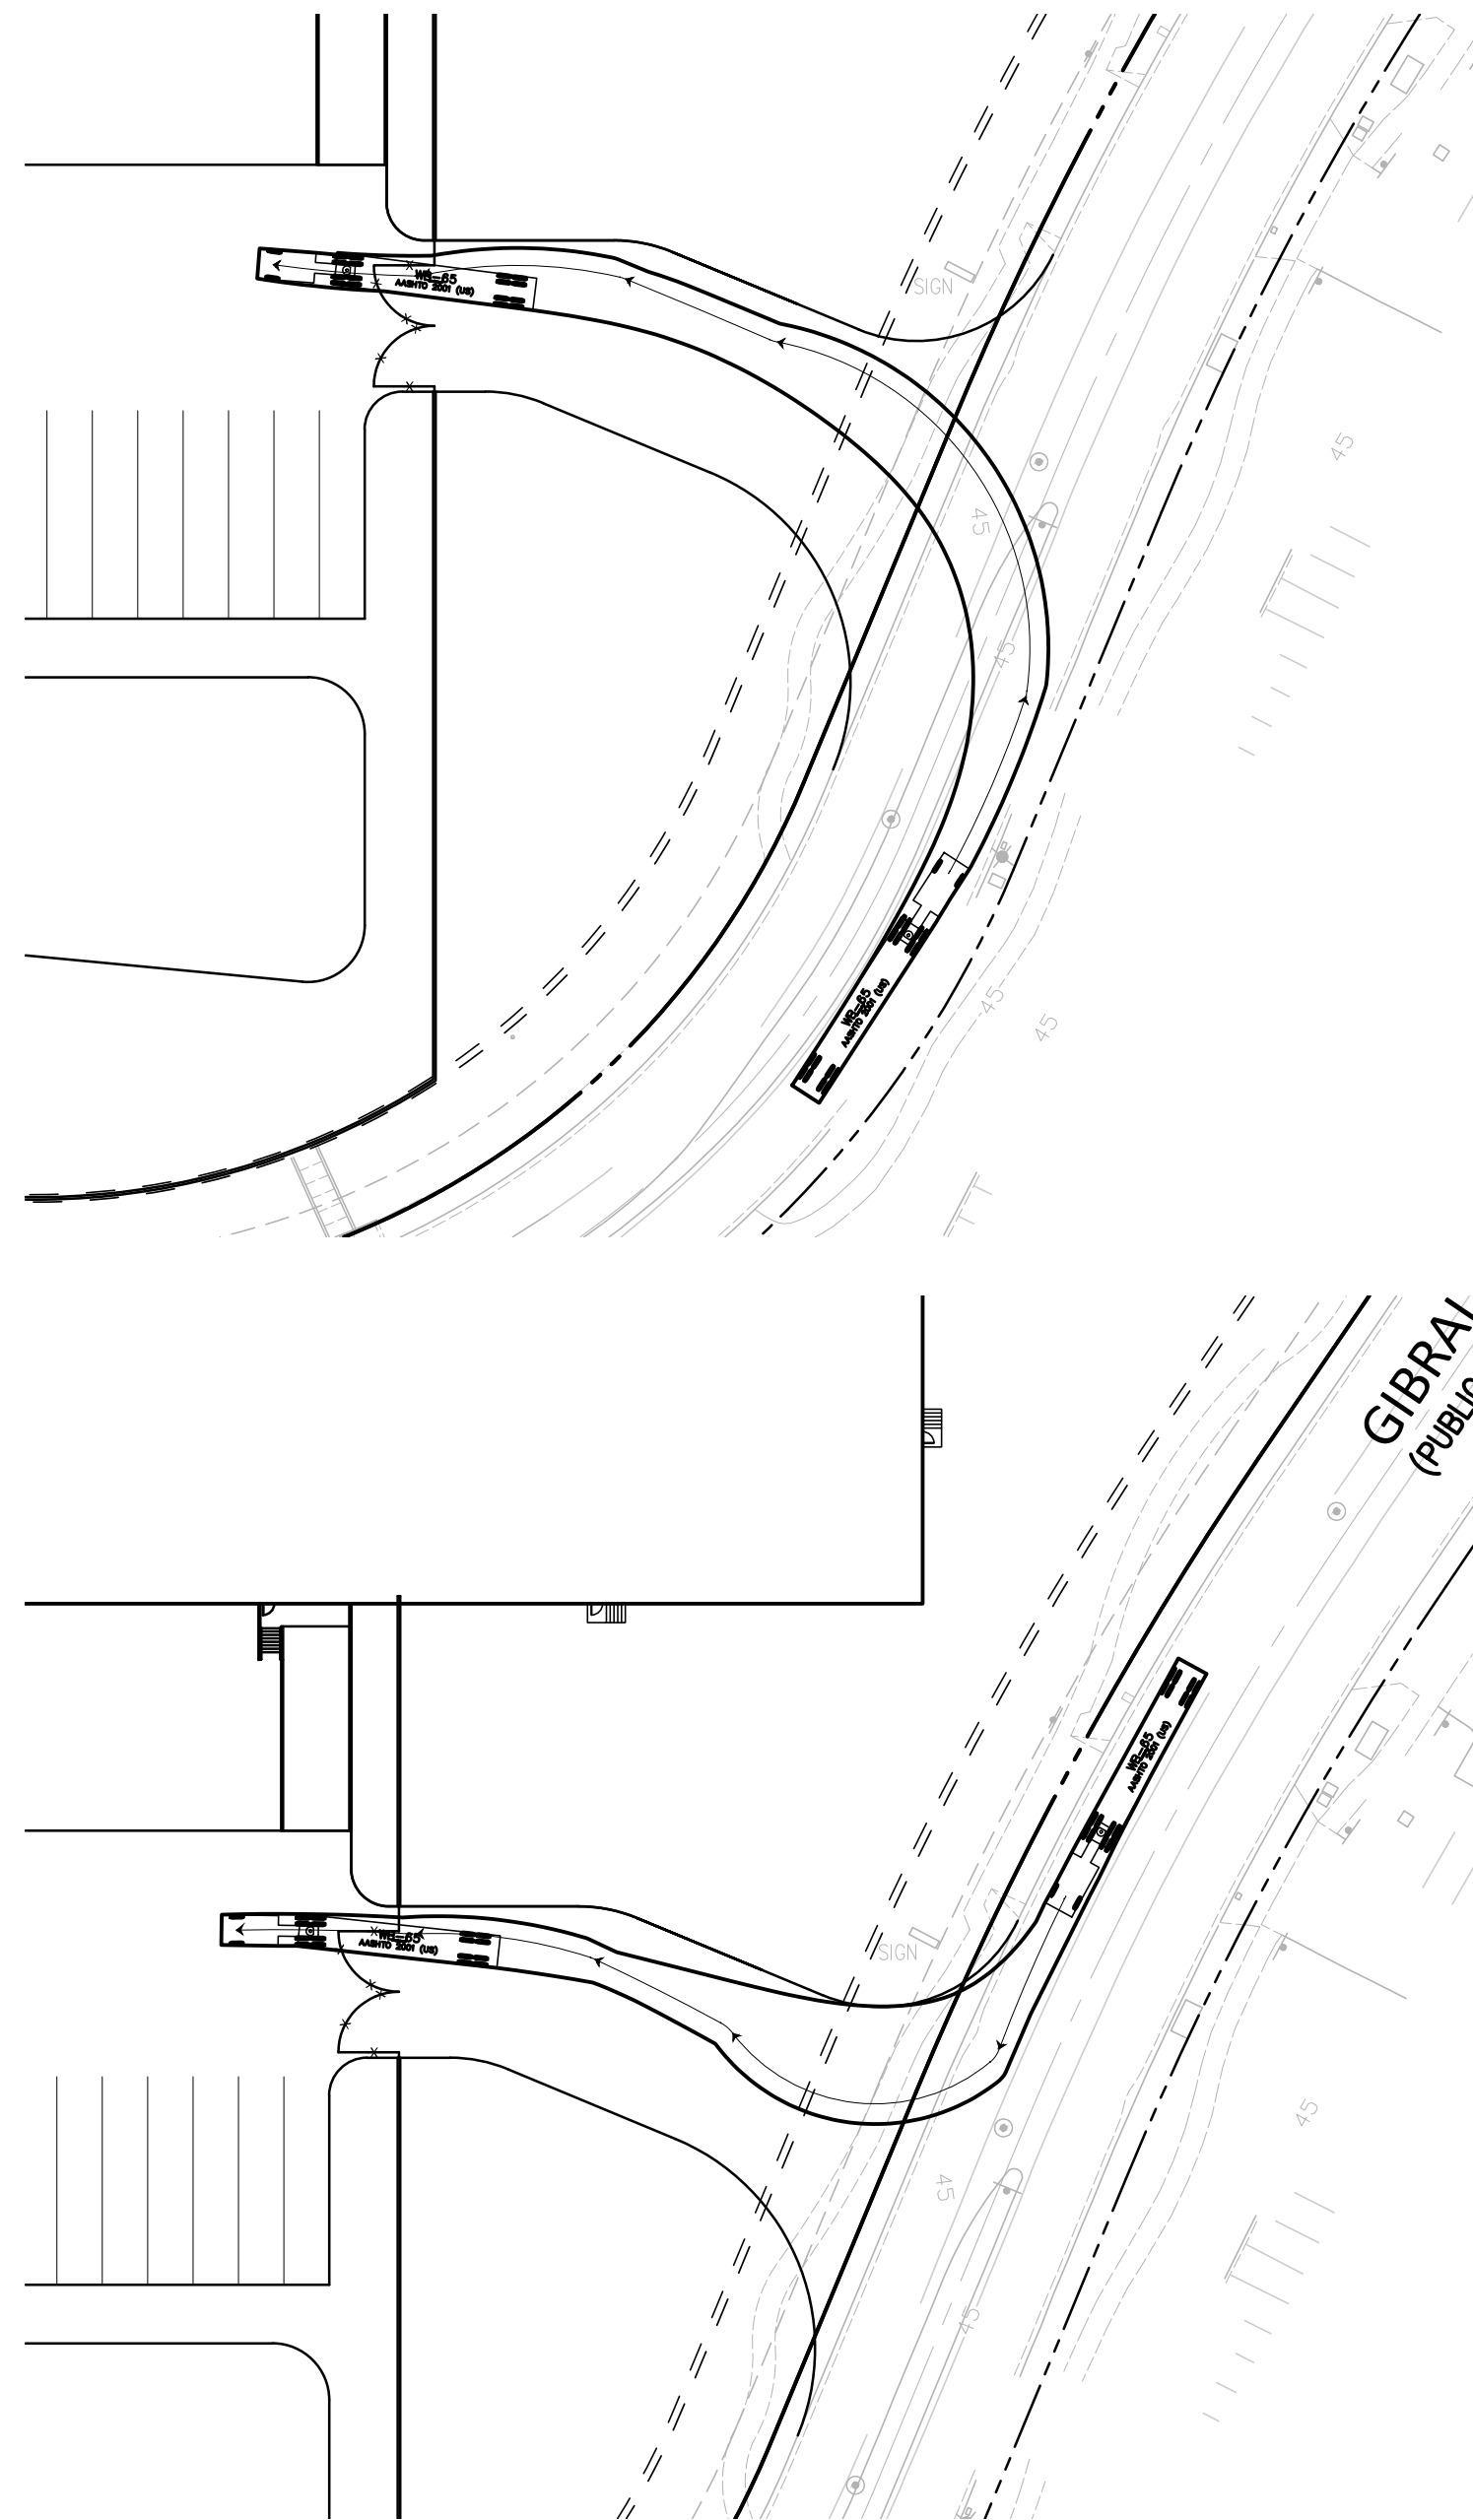


RIGHT/LEFT TURN IN
NOT TO SCALE

B

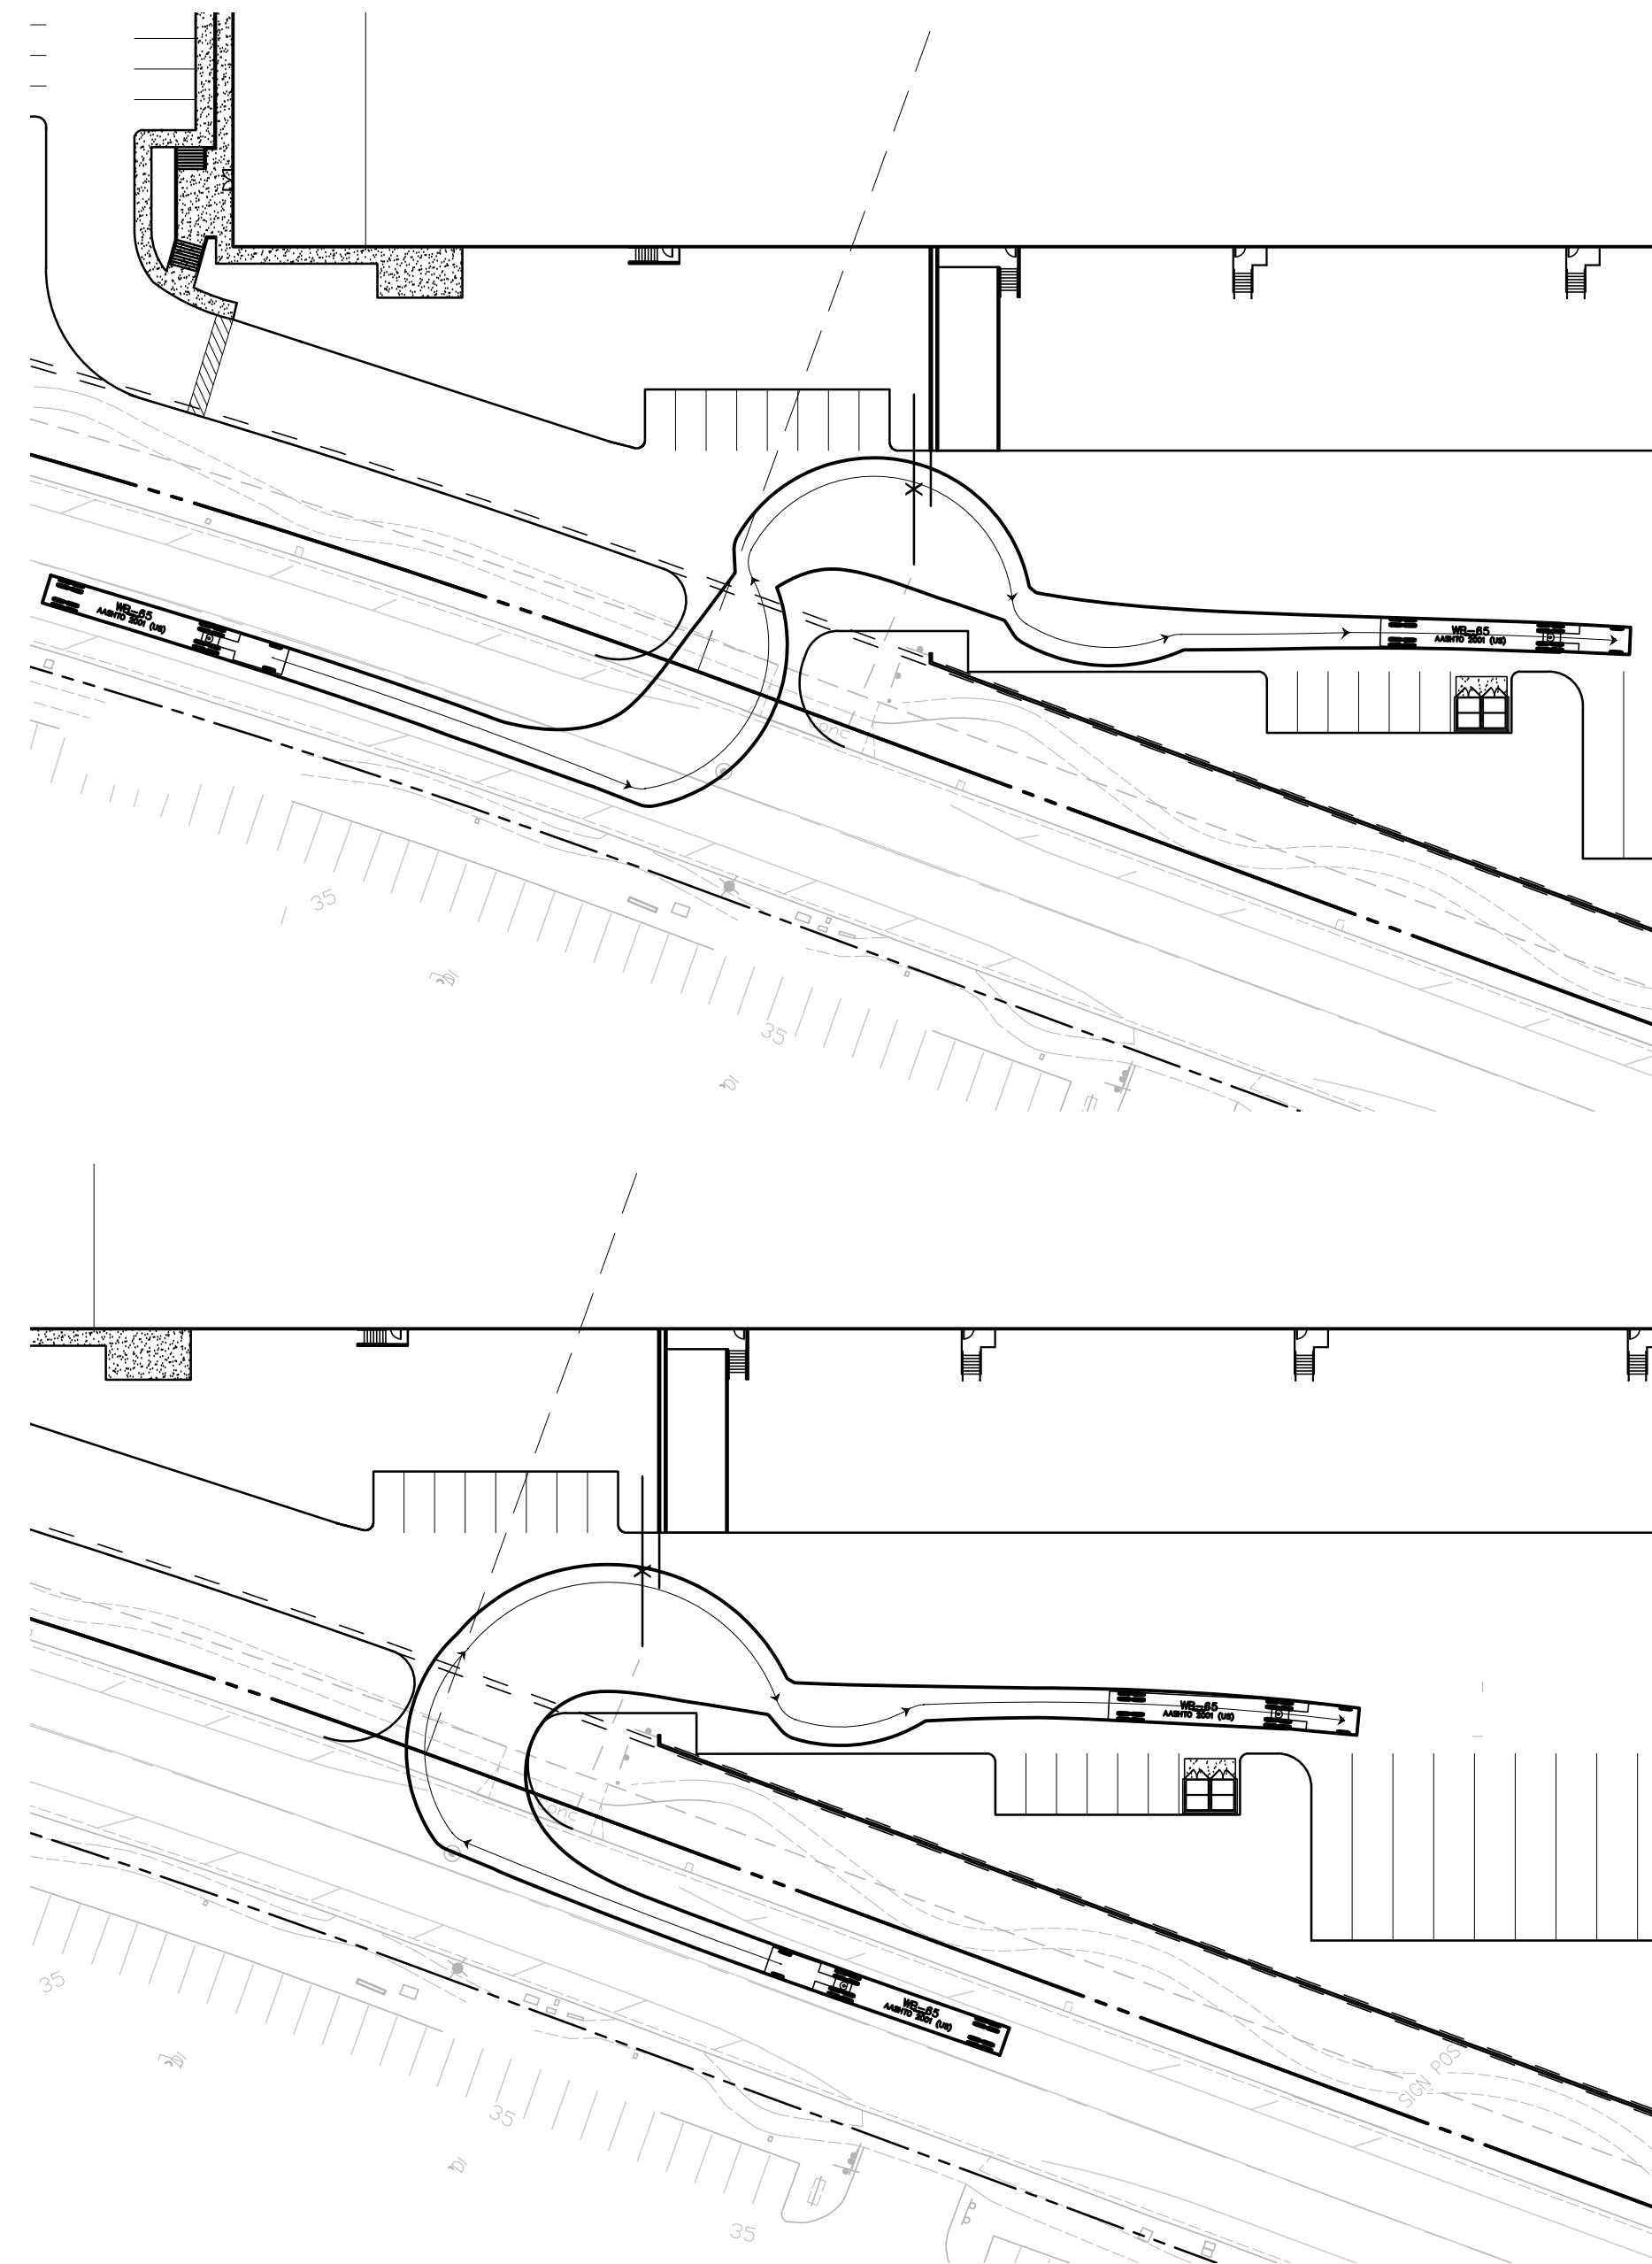


RIGHT/LEFT TURN IN
NOT TO SCALE

C

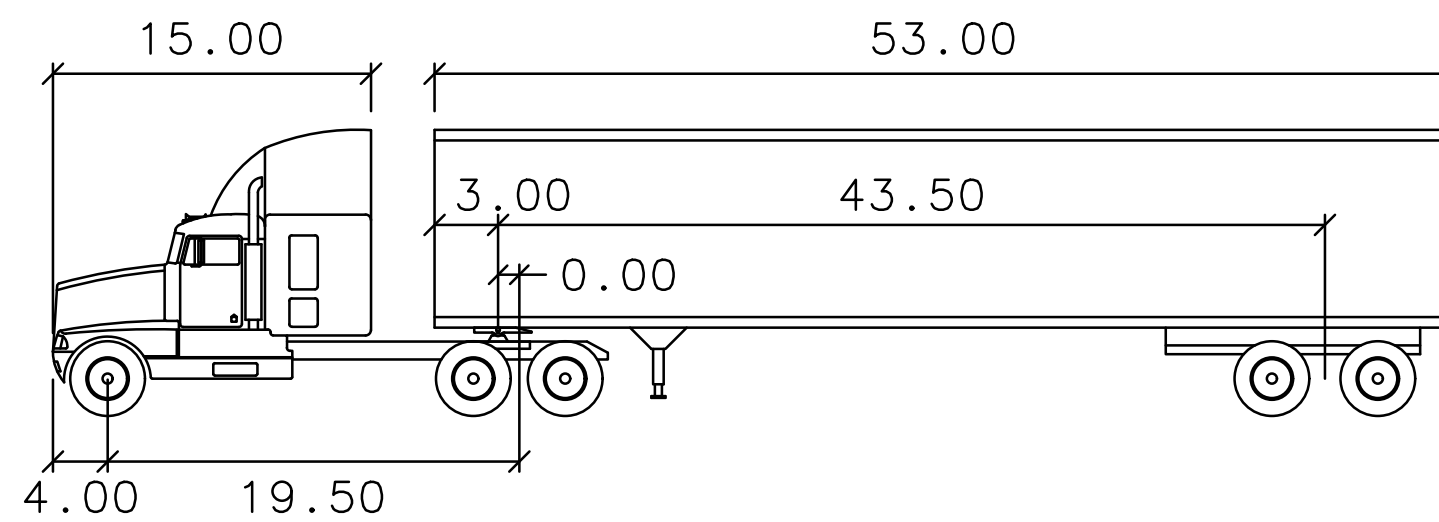


WB-65

Tractor Width	:8.00	Lock to Lock Time	:6.0
Trailer Width	:8.50	Steering Angle	:28.4
Tractor Track	:8.00	Articulating Angle	:70.0
Trailer Track	:8.50		

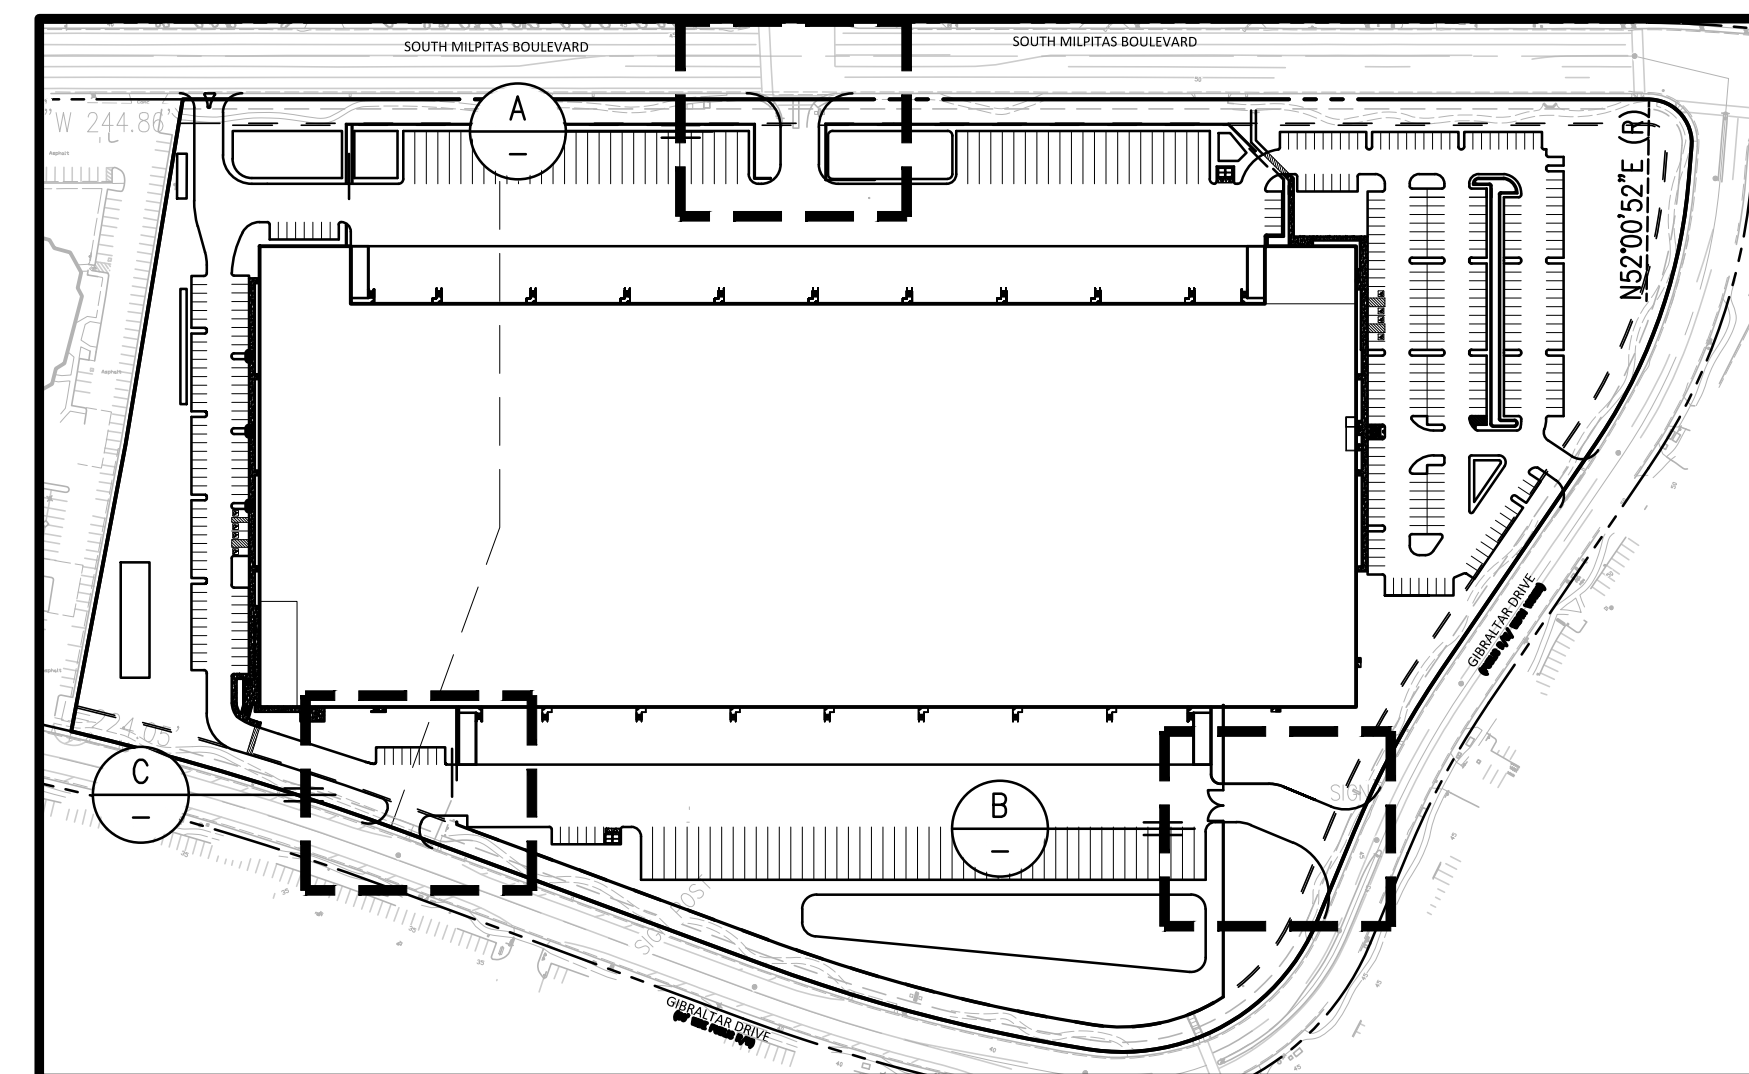

PRELIMINARY TRUCK TURNING PLAN
1001 GIBALTAR DRIVE
FOR
OVERTON MOORE PROPERTIES
MILPITAS, CALIFORNIA

DATE	06/12/19
SCALE	AS SHOWN
DESIGNER	KR
DRAFTER	MRF
JOB NO.	A18681
SHEET	C7.0
OF	SHEETS

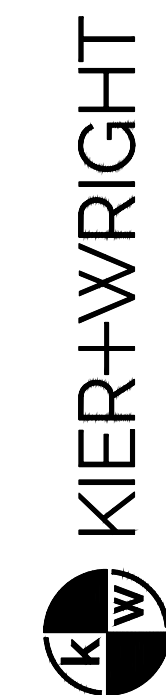



153 Technology Drive
Irvine, CA 92620

Phone: (949) 508-0202
www.kierwright.com

RCE
STAMP



NO.	BY	REVISION	NO.	BY	REVISION
1			1		
2			2		
3			3		
4			4		
5			5		

Z:\2018\A18681\DWG\ENTITLEMENTS\PD PERMIT\A18681-TRUCK TURN.dwg 9-23-19 05:51:54 PM crriff

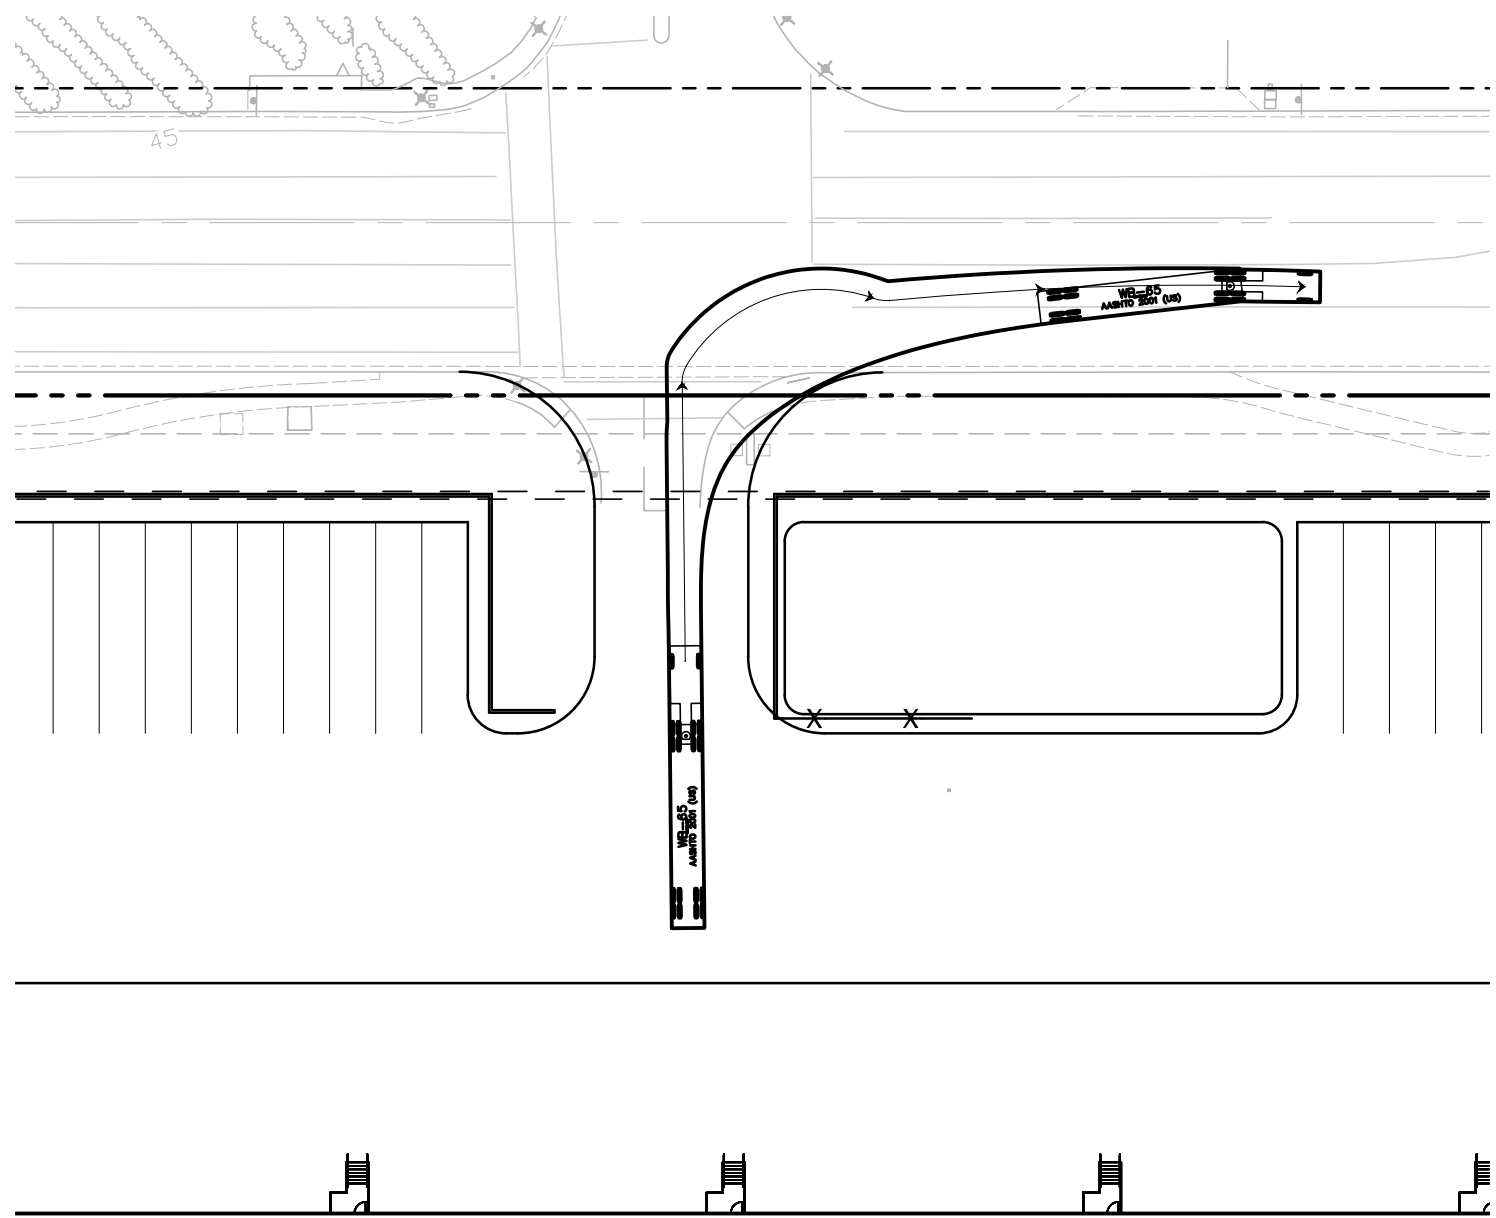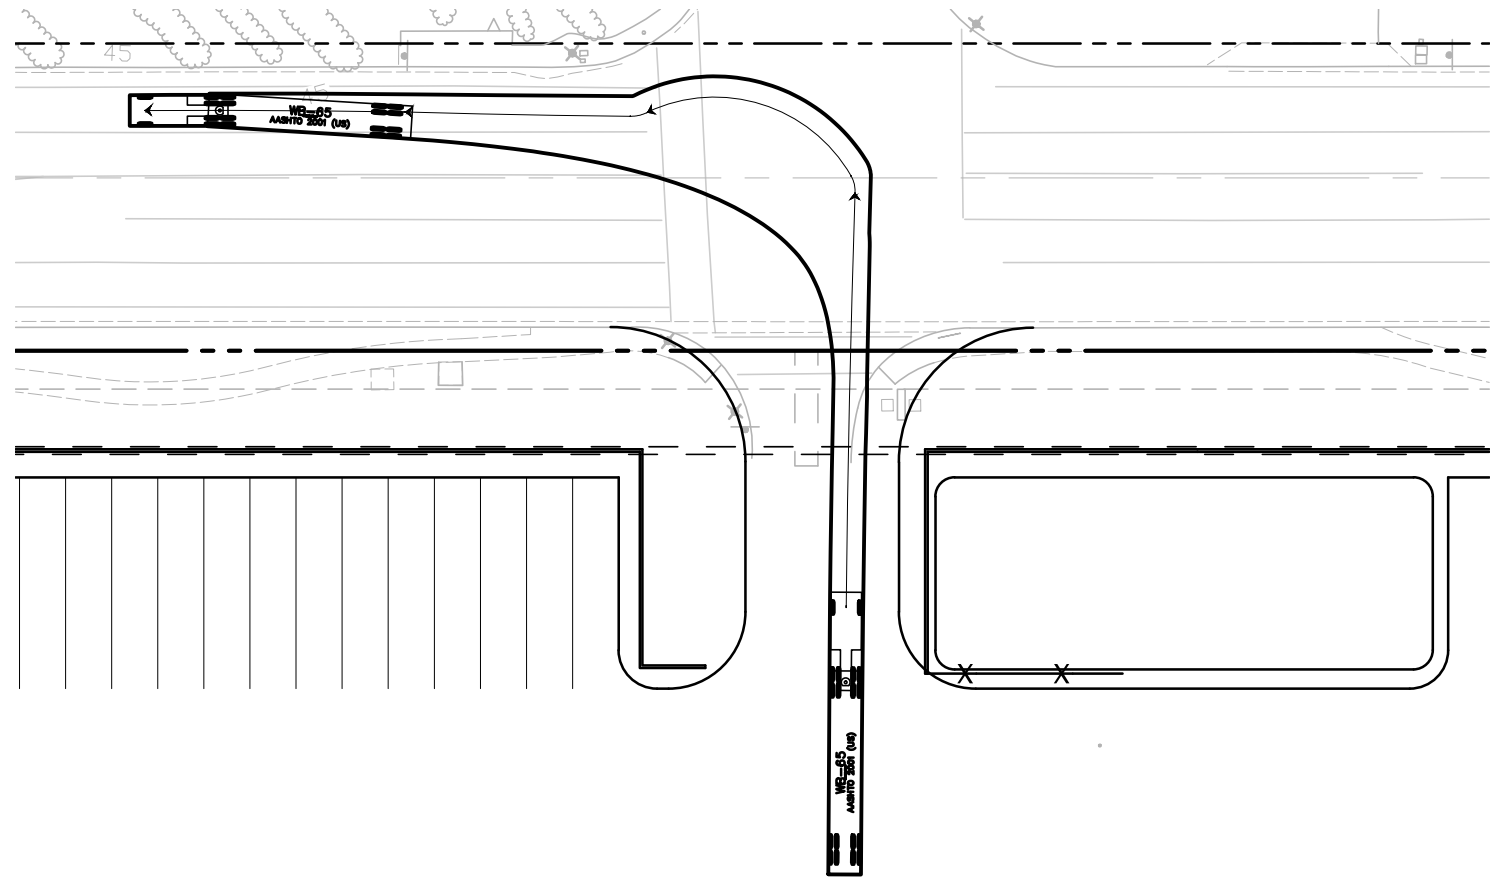



RIGHT/LEFT TURN OUT
NOT TO SCALE

A

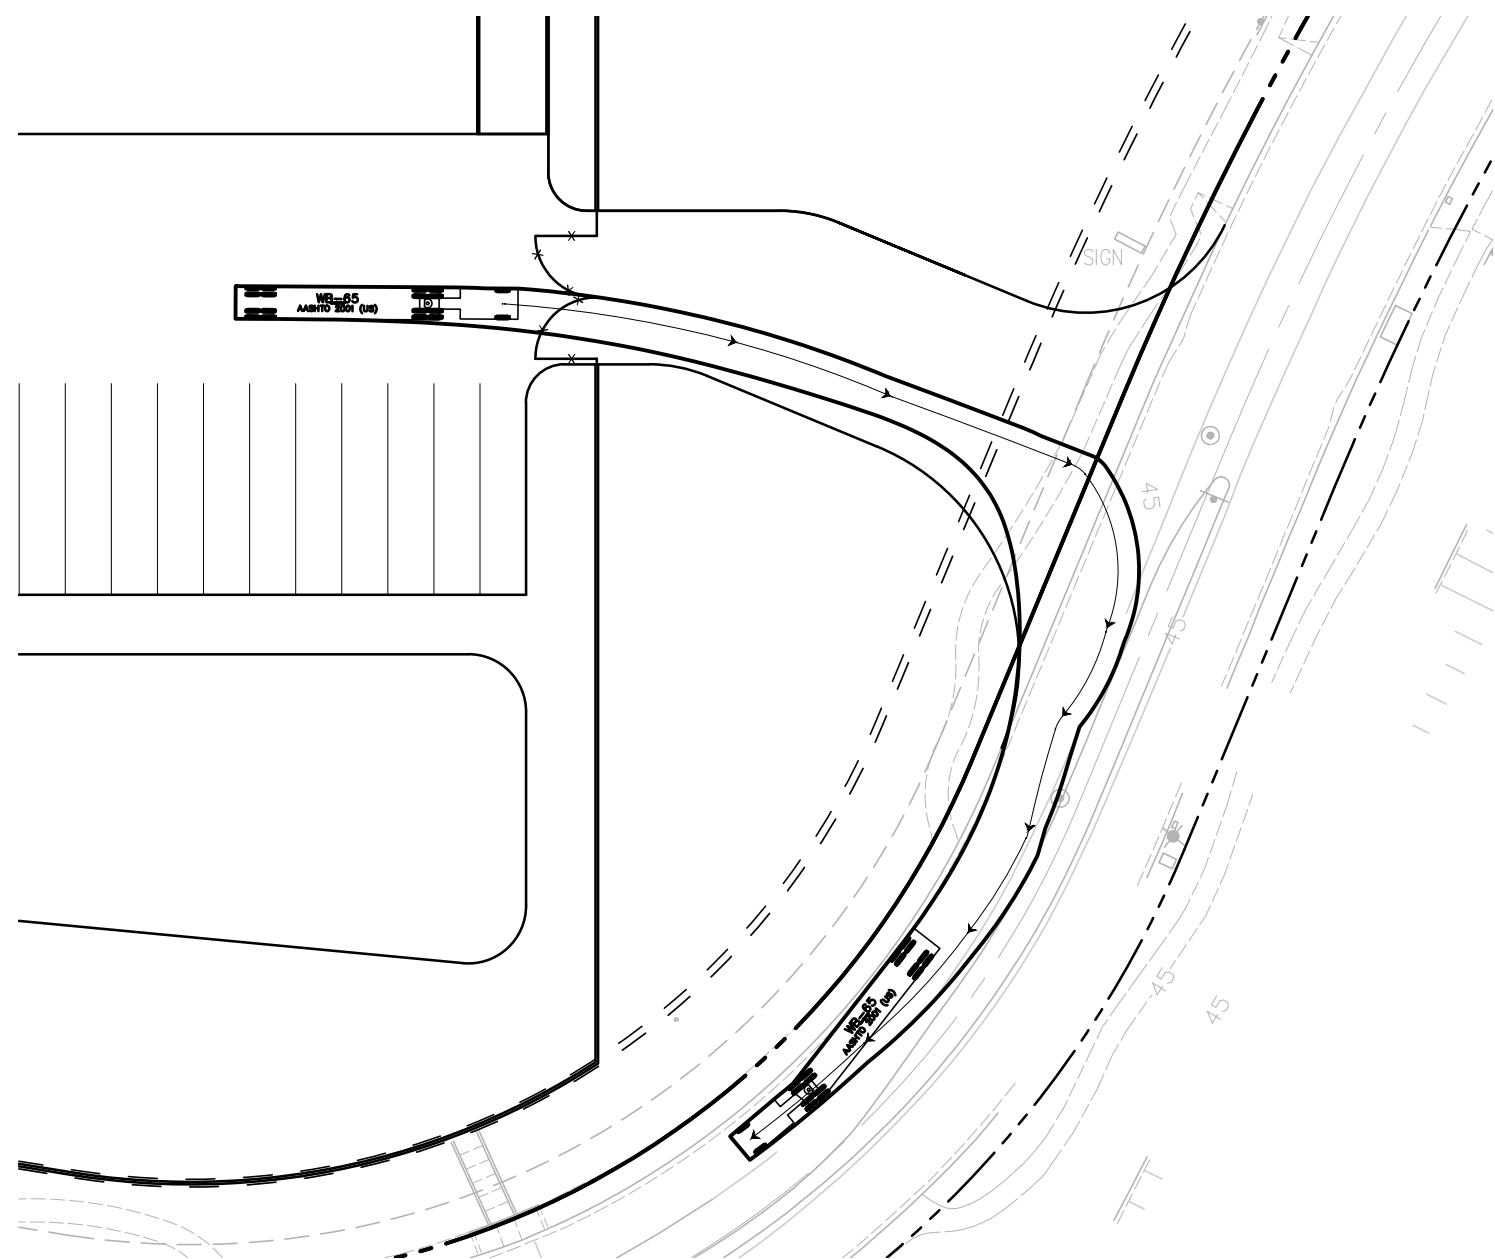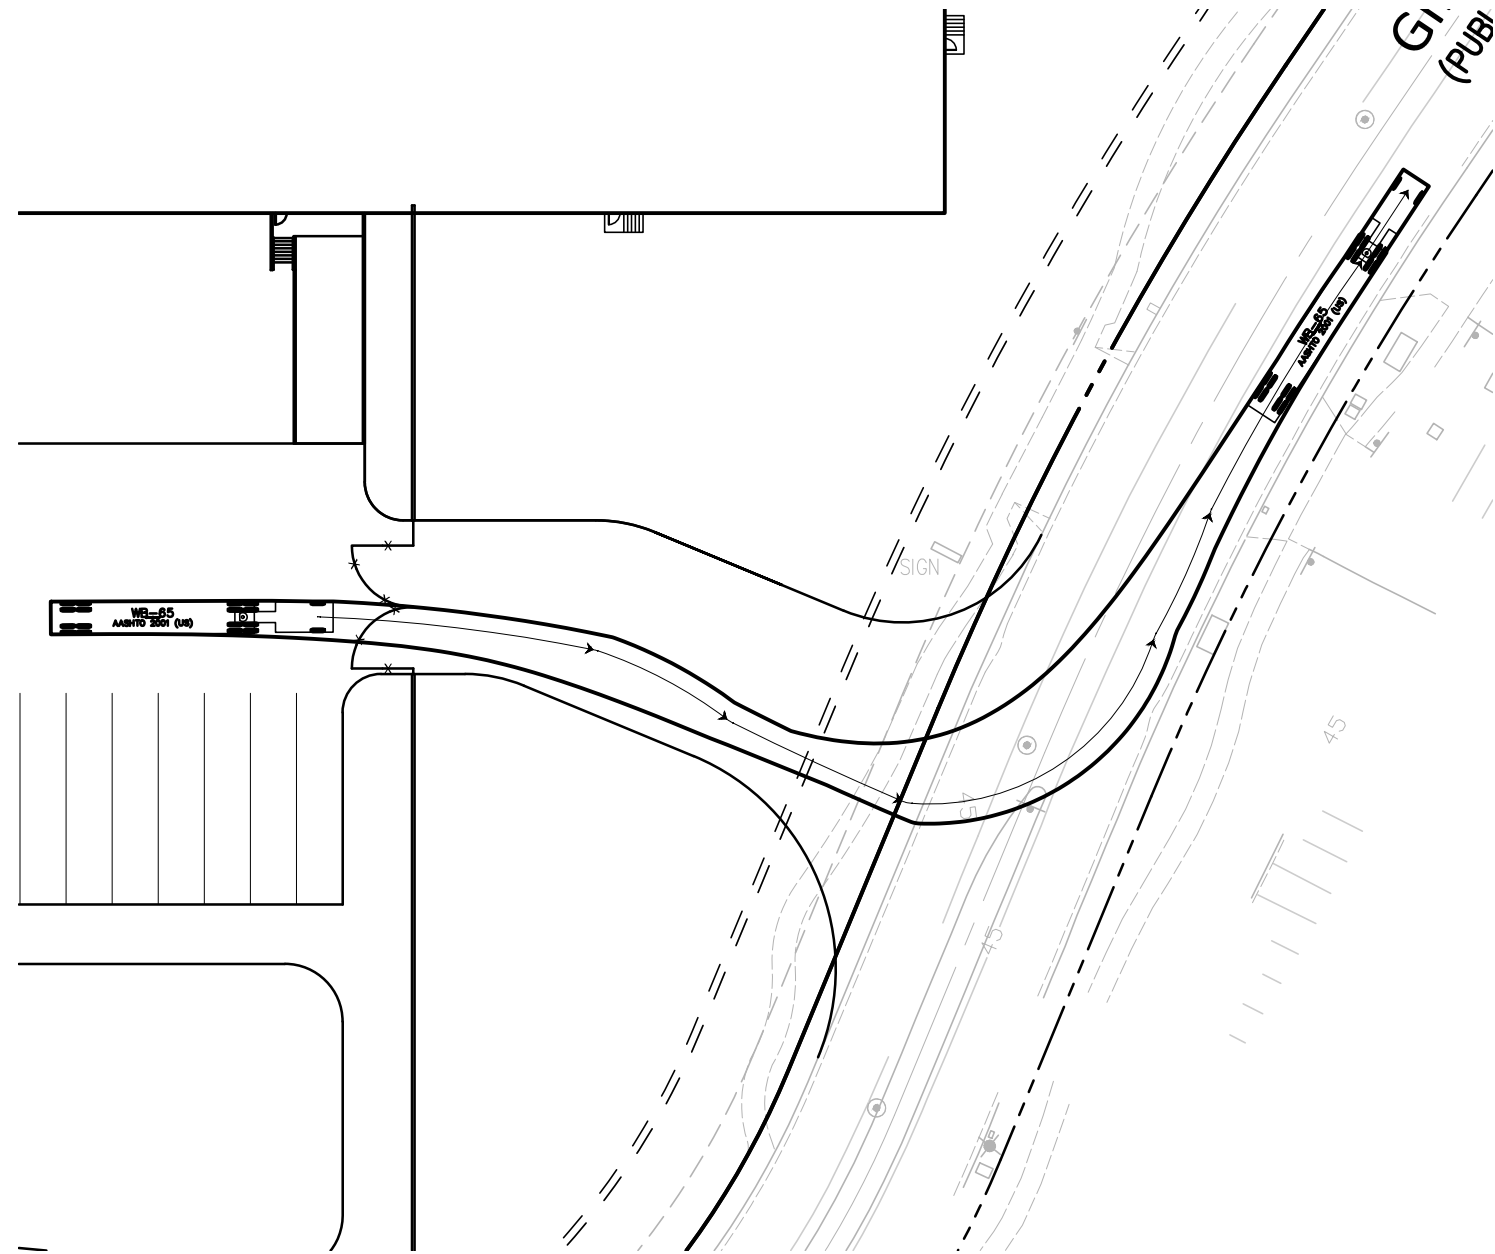


RIGHT/LEFT TURN OUT
NOT TO SCALE

B

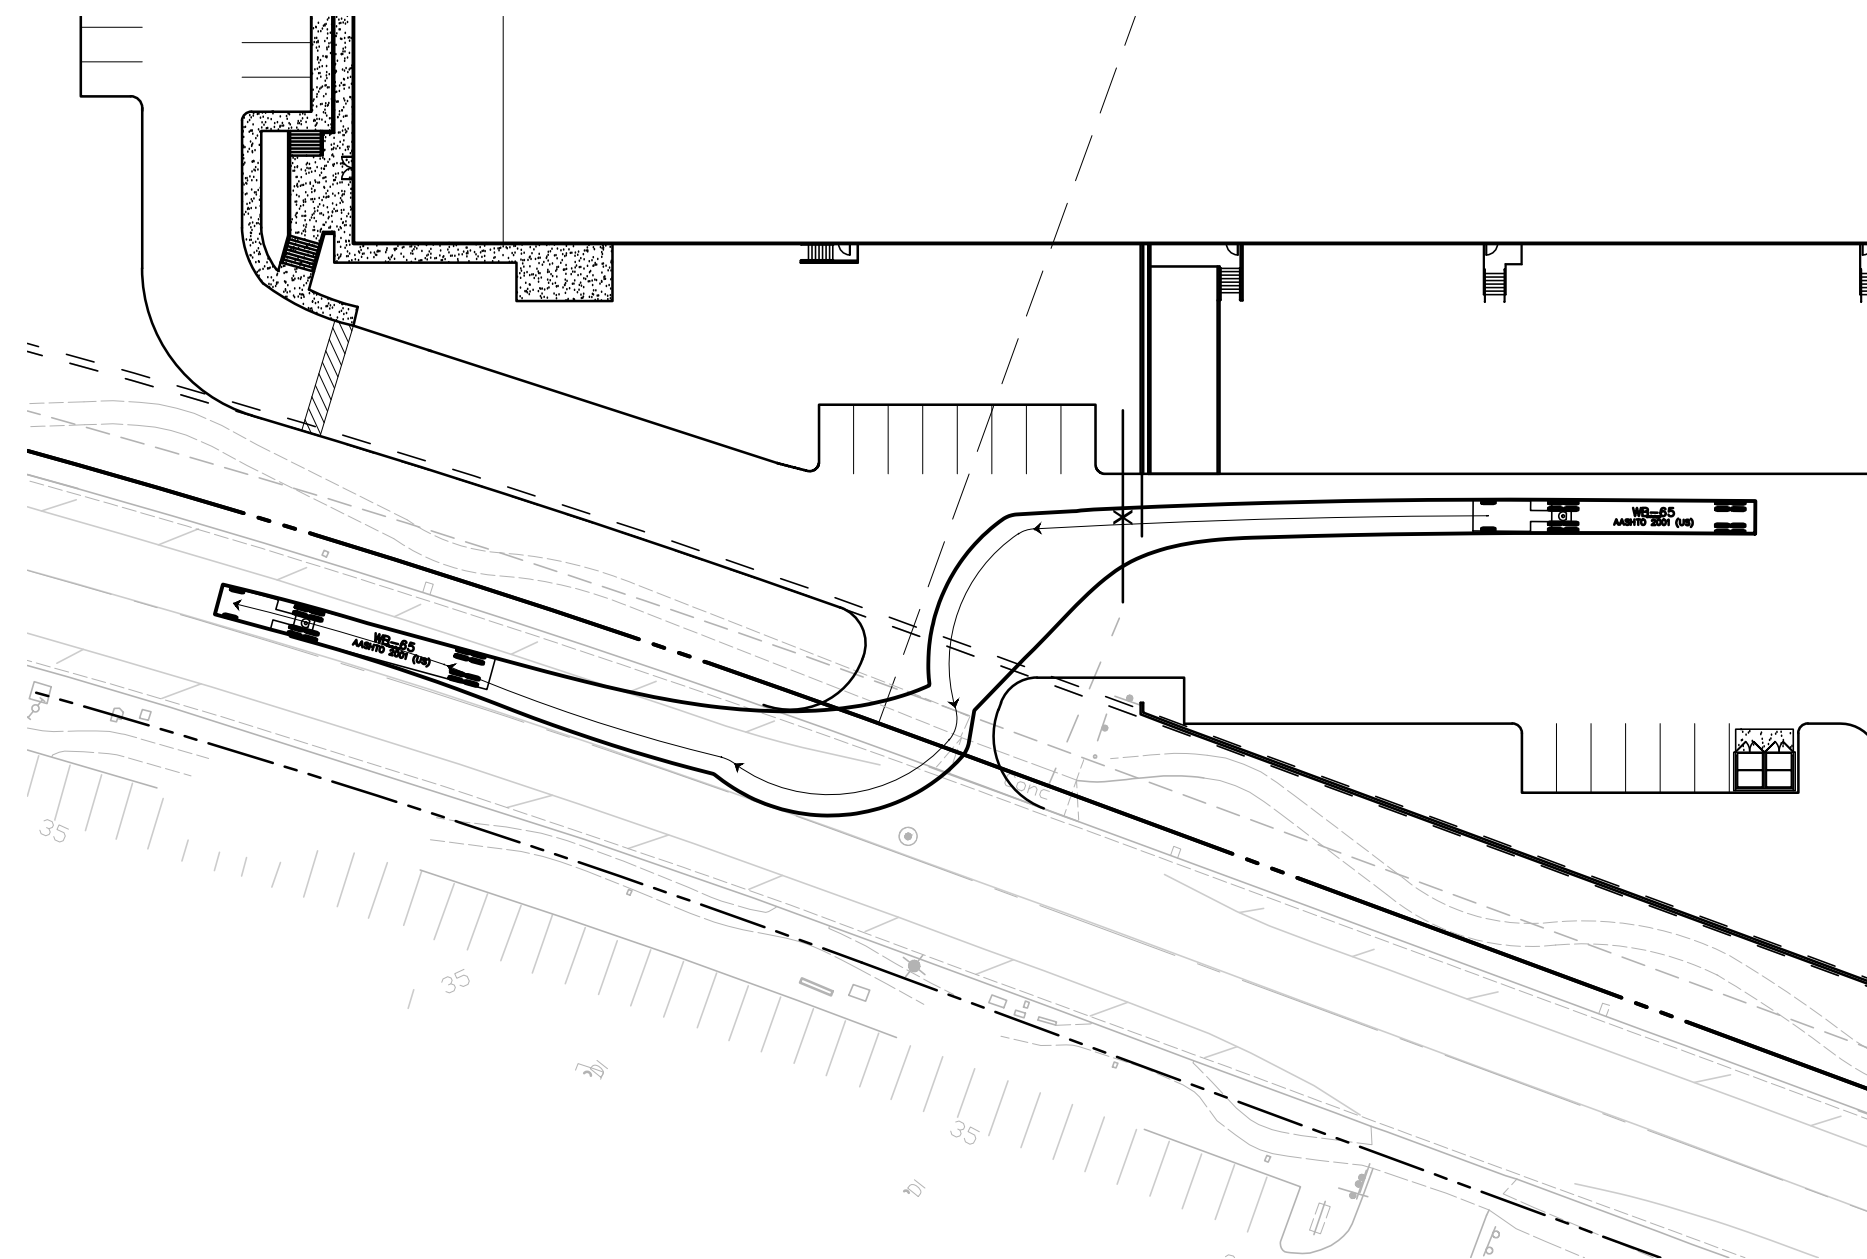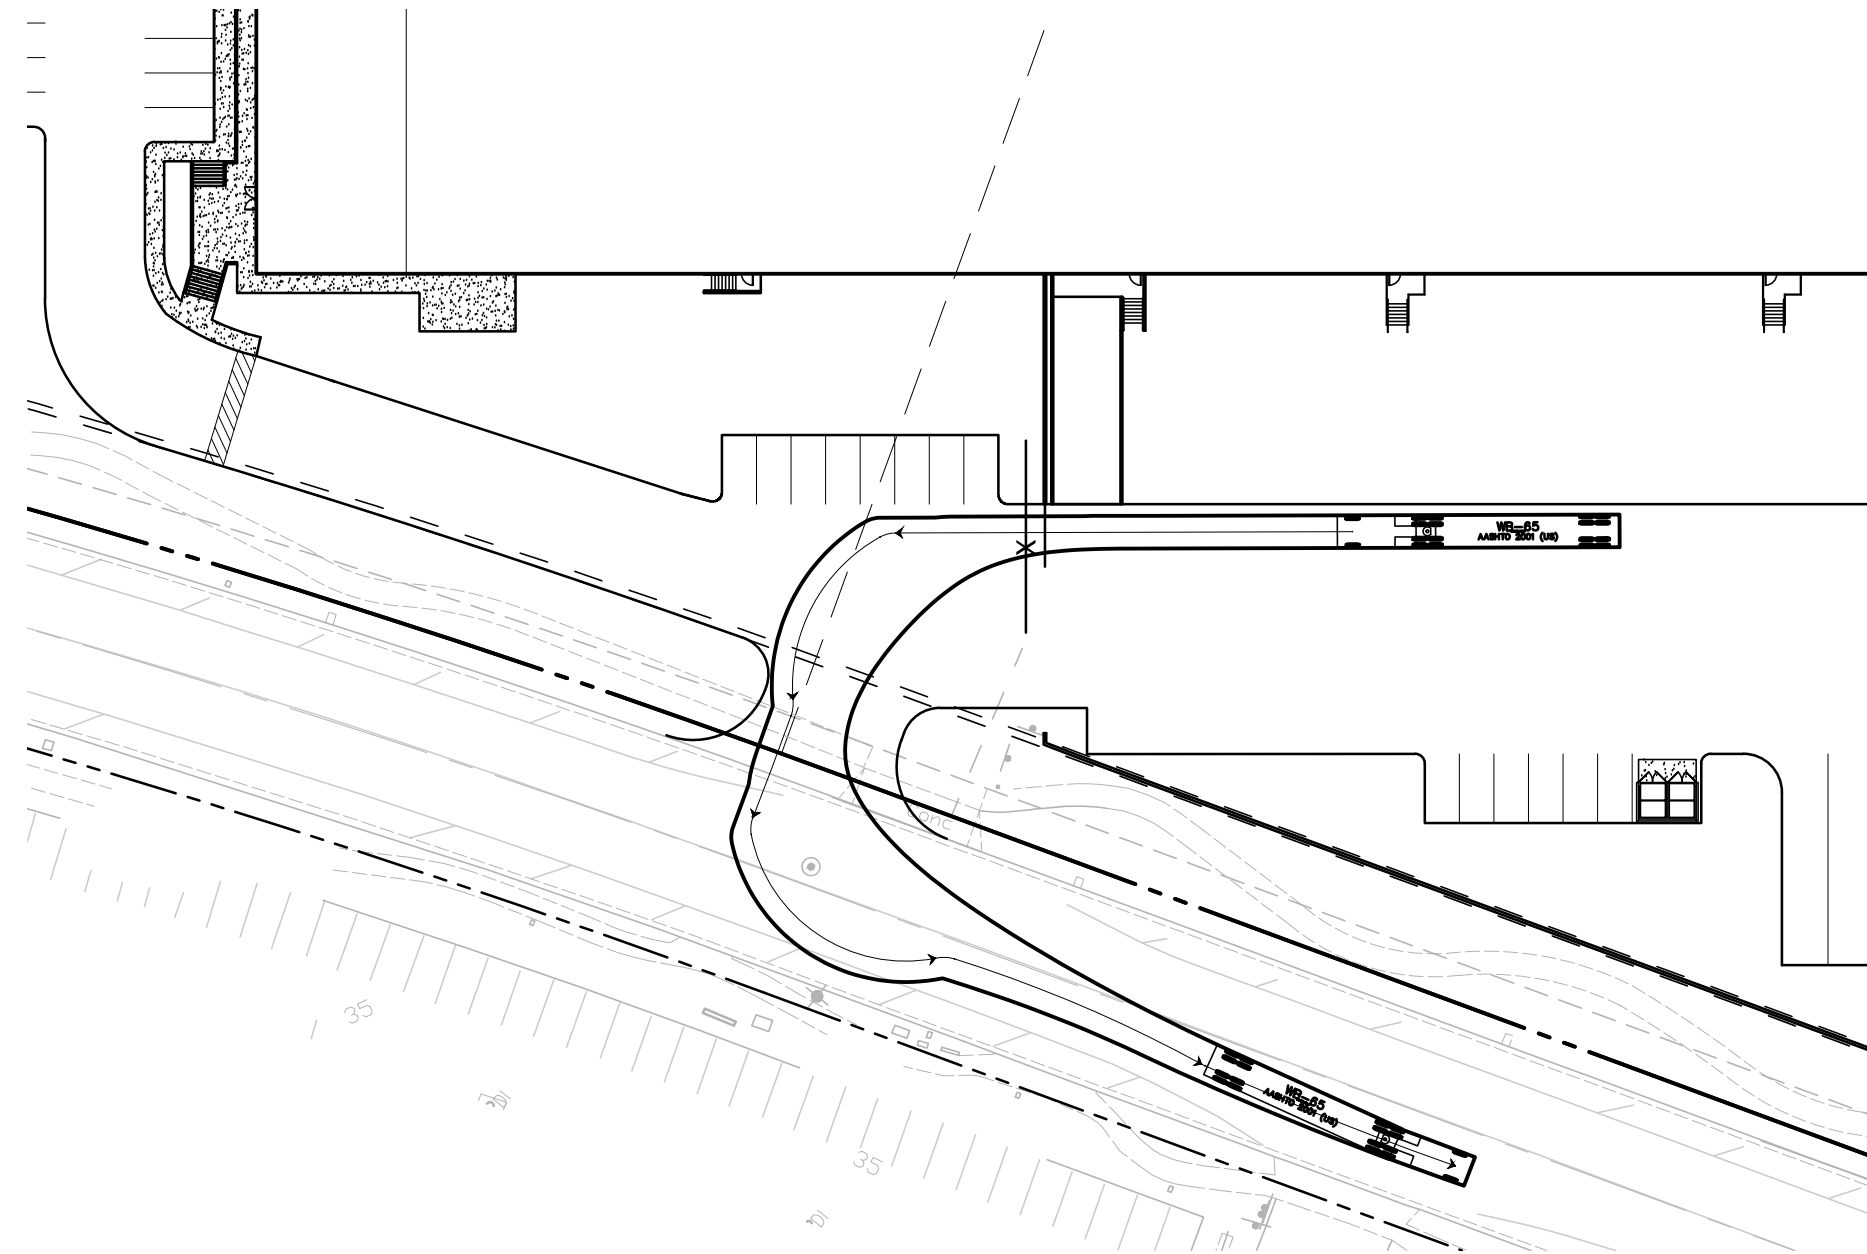


RIGHT/LEFT TURN OUT
NOT TO SCALE

C

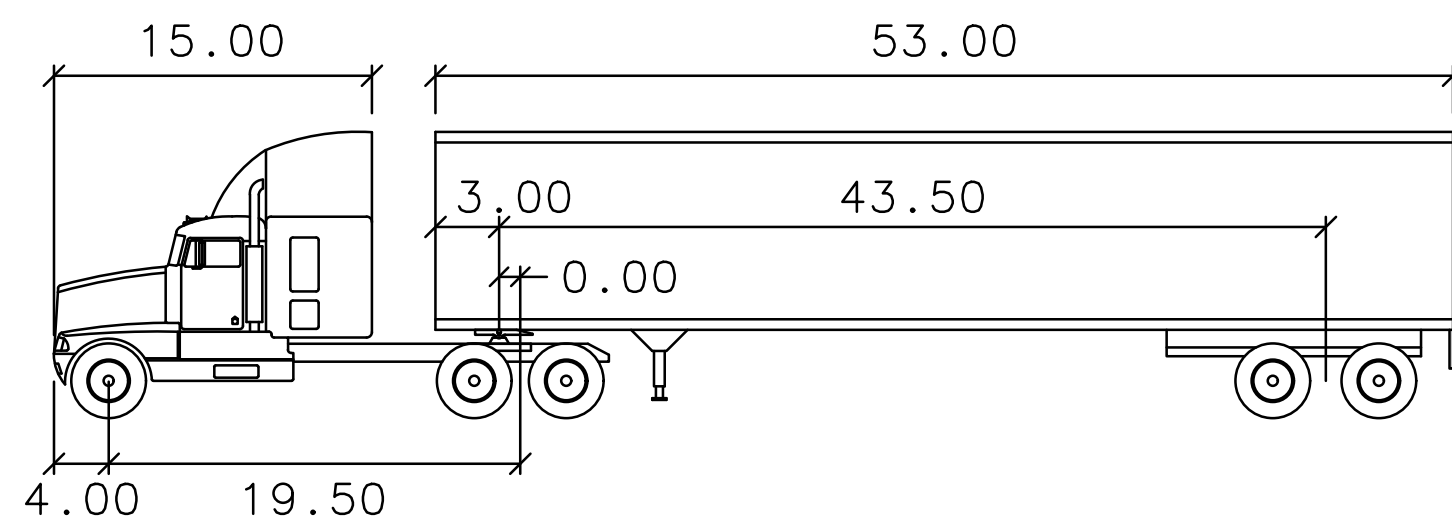


WB-65

Tractor Width	:8.00	Lock to Lock Time	:6.0
Trailer Width	:8.50	Steering Angle	:28.4
Tractor Track	:8.00	Articulating Angle	:70.0
Trailer Track	:8.50		

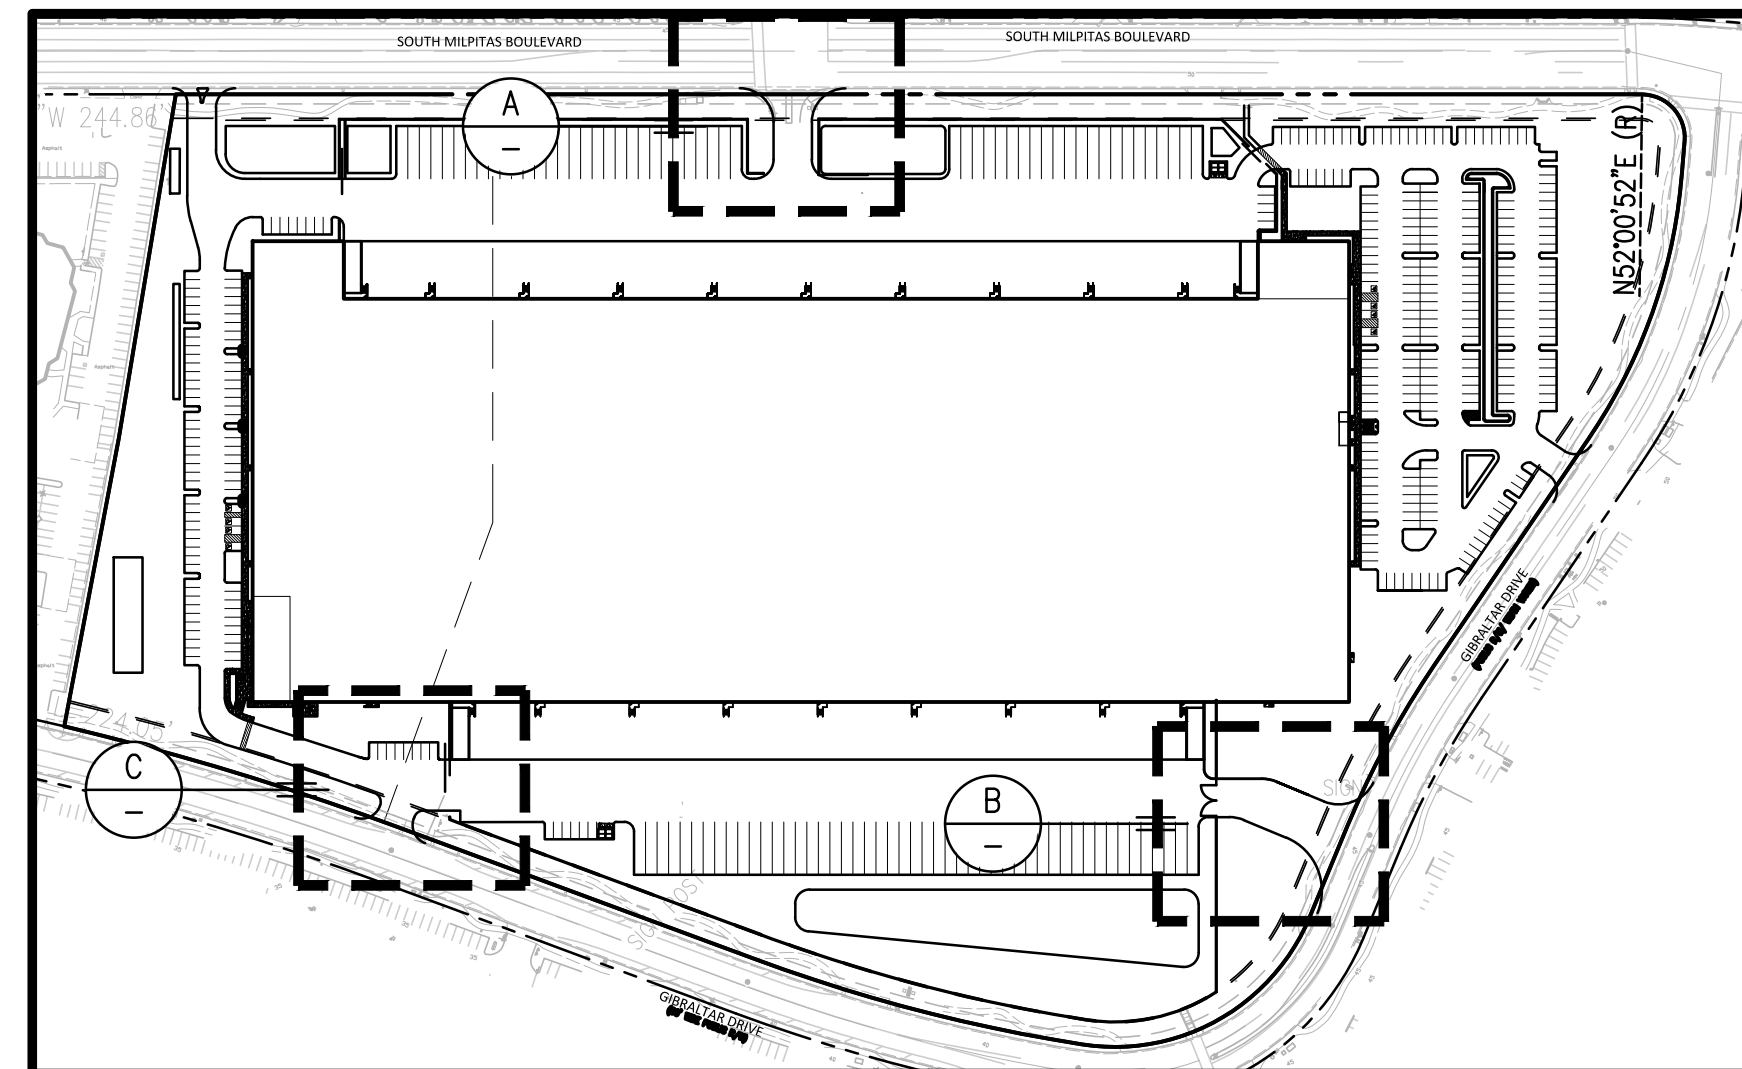

PRELIMINARY TRUCK TURNING PLAN
1001 GIBALTAR DRIVE
FOR
OVERTON MOORE PROPERTIES
MILPITAS, CALIFORNIA

DATE	06/12/19
SCALE	AS SHOWN
DESIGNER	KR
DRAFTER	MRF
JOB NO.	A18681
SHEET	C7.1
OF	SHEETS

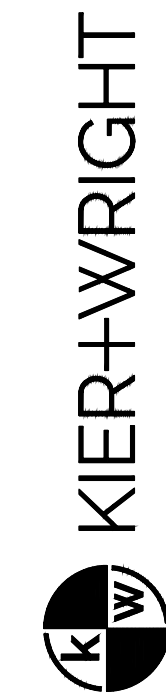

153 Technology Drive
Irvine, CA 92620

Phone: (949) 508-0202
www.kierwright.com

RCE
STAMP

NO.	BY	REVISION	NO.	BY	REVISION
1			1		
2			2		
3			3		
4			4		
5			5		

NOTE: THE FOLLOWING ITEMS CONTAINED IN SCHEDULE "B" OF THE HEREON REFERENCED PRELIMINARY TITLE REPORT ARE NOT A MATTER OF SURVEY: 1-6, AND 15-23.

REFERENCE IS MADE TO SUBJECT DOCUMENT FOR PARTICULARS.

REFERENCE IS MADE TO SUBJECT DOCUMENT FOR PARTICULARS.

REFERENCE IS MADE TO SUBJECT MAP FOR PARTICULARS.

SAID DOCUMENT CONTAINS, AMONG OTHER THINGS, THE FOLLOWING:

(BUILDING SETBACKS LINES CONTAINED IN SAID DOCUMENT HAVE BEEN PLOTTED HEREON.)

SAID DOCUMENT WAS FURTHER MODIFIED AND/OR AMENDED BY THAT CERTAIN DOCUMENT ENTITLED "SECOND AMENDMENT TO DECLARATION OF COVENANTS, CONDITIONS AND RESTRICTIONS OF TOWN CENTER BUSINESS PARK ("SECOND AMENDMENT")", RECORDED ON MAY 31, 1989 IN BOOK K968, AT PAGE 65, OFFICIAL RECORD OF SANTA CLARA COUNTY.

REFERENCE IS MADE TO SUBJECT DOCUMENTS FOR PARTICULARS.

REFERENCE IS MADE TO SUBJECT DOCUMENT FOR PARTICULARS.

REFERENCE IS MADE TO SUBJECT DOCUMENT FOR PARTICULARS.

REFERENCE IS MADE TO SUBJECT DOCUMENT FOR PARTICULARS.

"ANY RIGHTS, INTERESTS, OR CLAIMS WHICH MAY EXIST OR ARISE BY REASON OF THE FOLLOWING MATTERS
DISCLOSED BY SURVEY,
JOB NO.: 1401358
DATED: JANUARY 19, 2015
PREPARED BY: AMERICAN SURVEYING AND MAPPING, INC.
MATTERS SHOWN: A/ THE FACT THAT AN EXISTING EQUIPMENT ROOM ENCLOSES ONTO THE EASEMENTS
SHOWN AS EXCEPTION NO. 11 (MAP BOOK 502, PAGE 30)"

1. ALL DISTANCES SHOWN HEREON ARE IN FEET AND DECIMALS THEREOF.
2. APN: 086-42-033

4. BASIS OF BEARINGS:
THE BEARING OF SOUTH 18° 26' 19" EAST TAKEN ON THE MONUMENT LINE OF GIBRALTAR DRIVE AS SHOWN ON THAT CERTAIN PARCEL MAP FILED FOR RECORD ON JUNE 9, 1983, IN BOOK 513 OF MAPS AT PAGE 36, OFFICIAL RECORDS OF SANTA CLARA COUNTY WAS TAKEN AS THE BASIS FOR ALL BEARINGS SHOWN HEREON.

5. PHYSICAL ITEMS SHOWN ON THIS SURVEY ARE LIMITED TO THOSE ITEMS VISIBLE AS OF THE DATE OF THIS SURVEY. SUBSURFACE STRUCTURES, IF ANY, ARE NOT SHOWN. SAID SUBSURFACE OBJECTS MAY INCLUDE, BUT ARE NOT LIMITED TO, CONCRETE FOOTINGS, SLABS, SHORING, STRUCTURAL PILES, UTILITY VAULTS, PIPING, UNDERGROUND TANKS, AND ANY OTHER SUBSURFACE STRUCTURES NOT REVEALED BY A SURFACE INSPECTION.

[illegible]

BUILDING LINE
CENTERLINE
CONCRETE/BLOCK/RETAINING WALL
CONCRETE CURB & GUTTER
EASEMENT LINE
FENCE LINE
MONUMENT/MONUMENT LINE
PROPERTY LINE
SIDEWALK
BACKFLOW PREVENTION DEVICE
ELECTROLIGHT
FIRE DEPARTMENT CONNECTION
FIRE HYDRANT
GAS METER
ACCESSIBLE SYMBOL
MAIL BOX
POST INDICATOR VALVE
POWER POLE/JOINT-POLE
TRANSFORMER
TRAFFIC SIGNAL POLE
TRAFFIC SIGN
UTILITY BOX
WATER VALVE
WELL
ANGLE POINT
ITEM NO. IN TITLE REPORT

NO. OF PARKING SPACES (ACCESSIBLE)
NO. OF PARKING SPACES (COMPACT)
NO. OF PARKING SPACES (ELECTRIC VEHICLE)
NO. OF PARKING SPACES (STANDARD)

AD	AREA DRAIN
BC	BACK OF CURB
BEG	BEGIN
BFP	BACK FLOW PREVENTER
BL	BOOK
BL	BUILDING LINE
BW	BACK OF WALL
CB	CATCH BASIN
CC	CAST IRON PIPE
CL	CENTER LINE
CTLV	CABLE TV LINE
DCV	DETECTOR CHECK VALVE
DI	DRAIN INLET
DR	DOOR
DWY	DROWEY
E	EAST
EB	ELECTRIC BOX
ELC	ELECTRICAL LINE
EP	EDGE OF PAVEMENT
ES	EASEMENT
EVB	ELECTRICAL VALVE
EW	EDGE OF WALK
FAB	FACE OF ASPHALT BERM
FC	FACE OF CURB
FD	FINISH DEPARTMENT CONNECTION
FF	FINISH FLOOR
FH	FRISBEE GOLF HOLE
FGH	FIRE HYDRANT
FM	FIBER OPTICS
FW	FACE OF WALL
GM	GAZ MARKER/METER
GS	GAZ VALVE
IB	IRRIGATION BOX
IM	MANHOLE
N	NORTH
NE	NORTH EAST
NW	NORTH WEST
N	POUR CUL UTILITY EASEMENT
PCVZ	PACIFIC GAS & ELECTRIC
P	POST INDICATOR VALVE
P	PROPERTY LINE
R	RECLAIMED WATER LINE
RWB	RECLAIMED WATER BOX
RL	RECLAIMED WATER CLEAN OUT
S	SOUTH
SD	STORM DRAIN
SD	STORM DRAIN MANHOLE
SDMH	SOUTH EAST
S	STREET LIGHT
SLB	STREET LIGHT BOX
S	SANITARY SEWER
SSCO	SANITARY SEWER CLEAN OUT
S	SANITARY SEWER MANHOLE
S	SOUTH WEST
TB	TELEPHONE BOX
TS	TOP OF CURB
TELE	TELEPHONE LINE
TMH	TELEPHONE MANHOLE
TR	TRANSFORMER
TS	TOP OF STAIR
TB	TRAFFIC SIGNAL BOX
TSF	TRAFFIC SIGNAL POLE
TS	TOP OF WALL
U	UNKNOWN UTILITY BOX
W	WEST
WB	WATER BOX
W	WALK LIGHT
WM	WATER METER
WV	WATER VALVE

INFORMATION WAS OBTAINED FROM THE CITY OF MILPITAS, ENGINEERING DEPARTMENT ON JANUARY 24, 2019.

4 GROSS LAND AREA: 1,261,301± SQ. FT. OR 28.9555± ACRES

ORDINANCES OTHER THAN CURRENT MUNICIPAL BUILDING SETBACK LINE LOCATIONS.

THE SUBJECT PROPERTY IS CURRENTLY ZONED: M2 (HEAVY INDUSTRIAL)

SETBACKS:
FRONT/STREET: ALONG MAJOR STREET: 35 FEET FROM FACE OF CURB.
ALONG NON-MAJOR STREET: 25 FEET FROM FACE OF CURB

MAXIMUM BUILDING HEIGHT: NONE, HOWEVER, PRIOR TO CONSTRUCTION OF ANY STRUCTURE THAT EXCEEDS THREE (3) STORIES OR THIRTY-FIVE (35) FEET IN HEIGHT, THE PLANNING COMMISSION MUST MAKE THE FOLLOWING FINDING: THAT ANY SUCH EXCESS HEIGHT WILL NOT BE DETRIMENTAL TO THE LIGHT, AIR OR PRIVACY OF ANY OTHER STRUCTURE OR USE CURRENTLY EXISTING OR ANTICIPATED
FLOOR AREA RATIO: 40

PARKING REQUIREMENTS:
RESEARCH AND DEVELOPMENT, MEDICAL LABORATORIES AND HIGH EMPLOYEE DEMAND USES:
1 PER 300 SQ. FT.
OFFICE SPACE WITHIN AN INDUSTRIAL BUILDING (TO BE COMBINED WITH CATEGORIES ABOVE):
1 PER 350 SQ. FT.

6(B) THE BUILDING SETBACK LINES HAVE BEEN PLOTTED HEREON

INFORMATION WAS OBTAINED FROM THE CITY OF MILPITAS, PLANNING DEPARTMENT ON JANUARY 25, 2019.

8 SUBSTANTIAL FEATURES OBSERVED IN THE PROCESS OF CONDUCTING THE SURVEY SUCH AS PARKING
LOTS, BILLBOARDS, SIGNS, SWIMMING POOLS, LANDSCAPED AREAS, ETC. SHOWN HEREON.

9 PARKING SUMMARY:
STANDARD PARKING STALLS: 999
COMPACT PARKING STALLS: 268
ACCESSIBLE PARKING STALLS: 31
ELECTRIC PARKING STALLS: 6
TOTAL PARKING STALLS: 1304


13 NAMES OF ADJOINING OWNERS OF PLATTED LANDS ACCORDING TO CURRENT PUBLIC RECORDS. SHOWN
HEREON.

14 DISTANCE TO THE NEAREST INTERSECTING STREET AS SPECIFIED BY THE CLIENT. SHOWN HEREON.

16 AS OF THE DATE OF THIS SURVEY, THERE IS OBSERVED EVIDENCE OF CURRENT EARTH MOVING WORK,
BUILDING CONSTRUCTION OR BUILDING ADDITIONS.

17 AS OF THE DATE OF THIS SURVEY, THERE ARE NO PROPOSED CHANGES IN STREET RIGHT OF WAY
LINES, AS AVAILABLE FROM THE CONTROLLING JURISDICTION. THERE IS NO OBSERVED EVIDENCE OF
RECENT STREET OR SIDEWALK CONSTRUCTION OR REPAIRS.

18 AS OF THE DATE OF THIS SURVEY, THERE IS NO OBSERVED EVIDENCE OF WETLANDS MARKERS WITHIN
THE BOUNDARY OF THE SUBJECT PROPERTY.

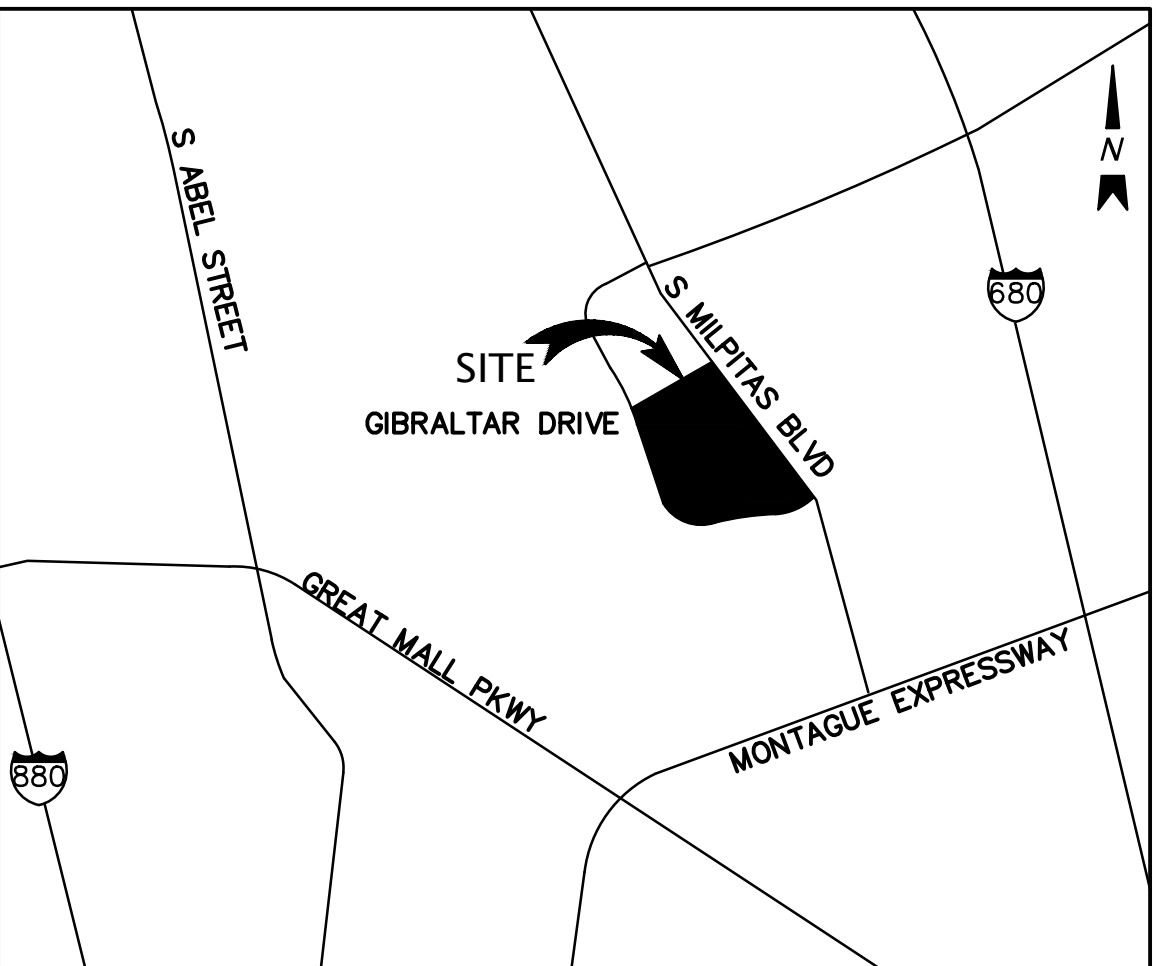

VICINITY MAP

NOT TO SCALE

THE LAND REFERRED TO HEREIN BELOW IS SITUATED IN THE CITY OF MILPITAS, COUNTY OF SANTA CLARA, STATE OF CALIFORNIA, AND IS DESCRIBED AS FOLLOWS:

PARCEL 1, AS SHOWN ON THAT CERTAIN PARCEL MAP RECORDED IN THE OFFICE OF THE RECORDER OF THE COUNTY OF SANTA CLARA, STATE OF CALIFORNIA ON FEBRUARY 15, 1991 IN BOOK 624 OF MAPS AT PAGES 11 AND 12, AND PARCEL 2, AS SHOWN ON THAT CERTAIN PARCEL MAP RECORDED IN THE OFFICE OF THE RECORDER OF THE COUNTY OF SANTA CLARA, STATE OF CALIFORNIA ON FEBRUARY 24, 1992 IN BOOK 634 OF MAPS AT PAGES 26 AND 27, AS SAME ARE CONTAINED IN THAT CERTAIN DECLARATION OF MERGER, RECORDED APRIL 7, 1994 IN BOOK N385, PAGE 1274, OFFICIAL RECORDS AND MORE PARTICULARLY DESCRIBED AS FOLLOWS:

COMMENCING AT A CITY MONUMENT 104.6 FEET NORTH OF THE INTERSECTION OF SOUTH MILPITAS BOULEVARD AND GIBRALTAR DRIVE; SOAK MONUMENT BEING ON THE MONUMENT LINE OF SOUTH MILPITAS BOULEVARD; THENCE ALONG SAID SOUTHERLY CURVE OF DELTA OF 8' 16" 25" WITH AN ARC LENGTH OF 79.25 FEET TO POINT OF BEGINNING OF RIGHT HAND TURN; THENCE SOUTHERLY ON AN ARC OF CIRCLE WITH A RADIUS OF 1,160 FEET HAVING AN ARC LENGTH OF 15.00 FEET THROUGH A DELTA OF 0' 44" 27" ALONG THE WESTERLY LINE OF MILPITAS BOULEVARD; THENCE ALONG A TANGENT CURVE 45.00 FOOT RADIOUS CURVE TO THE NORTHEASTLY LINE OF GIBRALTAR DRIVE, 73.82 FEET LONG; THENCE ALONG THE WESTERLY LINE OF GIBRALTAR DRIVE, 11.44 FEET LONG; THENCE ALONG THE NORTHERLY LINE OF GIBRALTAR DRIVE, 35.91 FEET; THENCE ALONG A TANGENT CURVE WITH A 570.00 FOOT RADIOUS CURVE TO THE RIGHT HAVING AN ARC LENGTH OF 293.71 FEET AND DELTA OF 29° 31' 24"; THENCE CONTINUING ALONG THE NORTHERLY LINE OF GIBRALTAR DRIVE, SOUTH 85° 31' 24" WEST 285.67 FEET; THENCE CONTINUING ALONG THE NORTHERLY LINE OF GIBRALTAR DRIVING TO THE LEFT HAVING AN ARC LENGTH OF 190.54 FEET THROUGH A DELTA OF 11° 44' 41"; THENCE CONTINUING ALONG THE NORTHERLY LINE OF GIBRALTAR DRIVE, SOUTH 73° 46' 43" WEST 102.23 FEET; THENCE CONTINUING ALONG THE EASTERLY LINE OF GIBRALTAR DRIVE, THROUGH A 220.00 FOOT RADIOUS CURVE TO THE WESTERLY LINE OF GIBRALTAR DRIVE, 11.44 FEET LONG; THENCE ALONG A TANGENT CURVE OF 76° 23' 58"; THENCE CONTINUING ALONG THE EASTERLY LINE OF GIBRALTAR DRIVE, THROUGH A 1,770.00 FOOT RADIOUS CURVING TO THE RIGHT HAVING AN ARC LENGTH OF 351.66 FEET THROUGH A DELTA OF 11° 23' 00"; THENCE CONTINUING ALONG THE EASTERLY LINE OF GIBRALTAR DRIVE, THROUGH A 1,770.00 FOOT RADIOUS CURVING TO THE LEFT WITH A 3,030.00 FOOT RADIOUS HAVING AN ARC AS RECORDED IN BOOK 634 OF MAPS, PAGES 26 & 27, NORTH 61° 59' 31" EAST 304.5 FEET TO THE WESTERN LINE OF MILPITAS BOULEVARD; THENCE CONTINUING ALONG THE WESTERN LINE OF MILPITAS BOULEVARD, SOUTH 38° 43' 35" EAST 1,512.11 FEET TO THE TRUE POINT OF BEGINNING

EXCEPTING THEREFROM ALL MINERALS, OIL, GAS AND OTHER HYDROCARBON SUBSTANCES BELOW A DEPTH OF 500 FEET MEASURED VERTICALLY FROM THE CONTOUR OF THE SURFACE OF SAID REAL PROPERTY; PROVIDED, HOWEVER, GRANTOR SHALL NOT HAVE THE RIGHT FOR ANY PURPOSE WHATSOEVER TO ENTER, UPON, INTO OR THROUGH THE SURFACE OF SAID REAL PROPERTY OR ANY PART THEREOF BETWEEN SAID SURFACE AND 500 FEET BELOW SAID SURFACE; AS CONTAINED IN THE DEED FROM STANDARD REALTY AND DEVELOPMENT COMPANY, RECORDED SEPTEMBER 30, 1981 IN BOOK G366, PAGE 82, OFFICIAL RECORDS.

TO: OVERTON MOORE PROPERTIES
AND: FIDELITY NATIONAL TITLE INSURANCE COMPANY

THIS IS TO CERTIFY THAT THIS MAP OR PLAT AND THE SURVEY ON WHICH IT IS BASED WERE MADE IN ACCORDANCE WITH THE 2016 MINIMUM STANDARD DETAIL REQUIREMENTS FOR ALTA/NSPS LAND TITLE SURVEYS JOINTLY ESTABLISHED AND ADOPTED BY ALTA AND NSPS, AND INCLUDES ITEMS 2, 3, 4, 6(A), 6(B), 8, 9, 13, 16, 17, 18 AND 20 OF TABLE A THEREOF. THE FIELD WORK WAS COMPLETED ON JANUARY 25, 2019

KIER & WRIGHT CIVIL ENGINEERS & SURVEYORS, INC.



RODNEY A. STEWART II, P.L.S. 9225
RSTEWART@KIERWRIGHT.COM

1/28/2019
DATE

[illegible]

PLANTING NOTES
GENERAL NOTES: The Landscape Contractor shall inspect the site and be familiar with all existing site conditions prior to submitting his bid. Contractor shall not willfully proceed with construction as shown when it is obvious that obstructions, landscape area and/or grade differences exist that may not have been known during design. such conditions shall immediately be brought to the attention of the Landscape Architect. The contractor shall assume full responsibility for all necessary revisions due to failure to give such notification. Contractor shall be responsible for making himself familiar with all underground utilities, pipes, structures and obstructions. Contractor shall take sole responsibility for all costs incurred due to damage and/or replacement of these items. Contractor shall be responsible for coordination between trades and subcontractors as required to accomplish landscape operations. The Landscape Contractor shall be responsible for any damage to existing facilities caused by or during the performance of his work. All repairs shall be made at no cost to the Owner. Planting shall be installed in conformance with all applicable local codes and ordinances by experienced workmen and a licensed Landscape Contractor who shall obtain all necessary permits and pay all required fees.

SOIL PREPARATION: The Landscape Contractor shall be responsible for finish grading and all planting area drainage. Positive drainage away from the building as per city codes shall be maintained. No low spots which hold standing water will be accepted. The Landscape Contractor shall incorporate soil preparation amendment into planting areas as noted below. Where rototilling is not possible, incorporate soil amendments into top 6 inches with hand tools. After installation of irrigation system, all planting areas are to be fine graded to within 2 inches and slightly mounded away from edges of top of planter, curb, walk, header, etc. and raked smooth with all rocks and debris over 1 inch in diameter removed.

SOIL MANAGEMENT REPORT:

- A. The Contractor shall submit soil samples to the laboratory for analysis and recommendations.
1. Soil sampling shall be conducted in accordance with the laboratory protocol, including protocols regarding adequate sampling depth for the intended plants.
2. Soil analysis may include:
- a. Soil texture
 - b. Infiltration rate determined by laboratory test or soil infiltration rate table
 - c. pH
 - d. Total soluble salts
 - e. Sodium
 - f. Percent organic matter
 - g. Recommendations
- B. Contractor shall submit soil report and recommendations to the City as part of the certificate of completion.
- C. The soil analysis report shall be made available, in a timely manner, to the professionals preparing the landscape design plans and irrigation design plans to make any necessary adjustments to the design plans and if required, submitted to the City prior to application.
- D. The contractor shall submit documentation verifying implementation of the soil analysis report recommendations to the City with certificate of completion.

SOIL PREPARATION AMENDMENTS AND BACKFILL MIX: (THE FOLLOWING SOIL AMENDMENT PREPARATIONS ARE FOR BID PURPOSES ONLY, CONTRACTOR TO CONDUCT SOILS FERTILITY ANALYSIS TEST AND SUBMIT RESULTS TO CITY PRIOR TO IMPLEMENTING TEST RESULTS RECOMMENDATIONS) The Landscape Contractor shall amend existing soil, by rototilling, 6 cu. yd. CCW 'Super Humus' compost and 20 lbs. organic fertilizer 'Phyta-Boost' 7-2-1 per 1,000 sq. ft. into the top 6 inches of soil in all planting areas. (or equal) Pit Planting Mix: for trees and shrubs mix 1/3 compost amendment and 2/3 amended topsoil as noted above.

TREE PLANTING: (THE FOLLOWING SOIL AMENDMENT PREPARATIONS ARE FOR BID PURPOSES ONLY, CONTRACTOR TO CONDUCT SOILS FERTILITY ANALYSIS TEST AND SUBMIT RESULTS TO CITY PRIOR TO IMPLEMENTING TEST RESULTS RECOMMENDATIONS). The trees are to be planted as per detail on plan. Trees shall typically be located a minimum of 4 feet from curbs, walks, headers, buildings, overheads, and other trees within the project. backfill shall be the 'Pit Planting Mix' as noted above. All trees shall receive organic fertilizer 'Phyta Boost' 7-1-2 -pelleted (or equal) for 15 gallon trees: 1 lb., 1/2 lb.for 5 gallon trees and shrubs: Mix fertilizer with backfill soil and thoroughly water trees immediately after planting.

ROOT BARRIERS: All trees planted within 5' of a paved surface shall receive a linear type root barrier 18" deep and 10' long centered on the tree trunk. (See detail)

SHRUB PLANTING: (THE FOLLOWING SOIL AMENDMENT PREPARATIONS ARE FOR BID PURPOSES ONLY, CONTRACTOR TO CONDUCT SOILS ANALYSIS TEST AND SUBMIT RESULTS TO CITY PRIOR TO IMPLEMENTING TEST RESULTS RECOMMENDATIONS). The shrubs shall be spotted as per plan and the locations approved prior to the digging of the holes. Shrub backfill shall be the 'Pit Planting Mix' as noted in 'Backfill soil mixes'. All shrubs shall receive 'Phyta-Boost 7-1-2 organic fertilizer-pelleted,(or equal) at the following rates: For 5 gallon shrubs:1/2 lb. for, 1 gallon shrubs:1/4 lb. Mix fertilizerl with backfill soil and thoroughly water shrubs immediately after planting. Do not plant any plant within 2'0" of any building wall.

MULCHING: Mulch all planting areas, excluding lawn, having a slope less than 2:1 with a 3 inch minimum depth of recycled wood fiber, UV stabilized, non-dyed with a PH of no higher than 5.0, and free of noxious weeds and foreign materials. From 'Re-User Inc.' or approved equal. Keep 1" away from stems of shrubs and trees to avoid rot.

MULCHING IN BIO-INFILTRATION BASINS: Provide 3" deep non-floating shredded fir-bark non-dyed and without fines to basin bottoms and sides. Available from 'ReUser Inc.' Keep 1" away from stems of shrubs and grasses to avoid rot. Provide sample prior to installation.

SOD LAWN: Sod shall be as specified on drawings and installed as per suppliers specifications. Remove from all turf areas, stones (1" or larger), mortar, concrete, asphalt, rubbish, debris and any materials harmful to plant life. Remove noxious weed growth and roots. Thoroughly mix and pulverize the following proportions of materials (lightly compacted measurements) to a minimum depth of 6-8 inches while in a moist, friable condition: 6 cu yards of CCW 'super humus' compost per 1000 sq ft. of lawn area and 20 lbs per 1000 SF organic fertilizer 'Phyta-Boost' 7-1-2.- turf grade (or equal)

LAWN MAINTENANCE: Protect an maintain each area by watering, mowing, resodding or seeding as necessary for a minimum of 60 days after turf installation or to the end of the 90 day maintenance period (which ever is latest). Establish a thick, weed free uniform stand of grass. Mow grass at 1 1/2 inches in height when it attains a height of 2 inches. Apply 10 lbs per 1000 sq ft. of 'Phyta Green' Organic Lawn Fertilizer- turf grade at end of maintenance period.

MAINTENANCE: The Contractor shall maintain the project for 90 days (or as requested by owner) following the approval to begin the maintenance period. During the entire maintenance period, watering, cultivating, weeding, mowing, repair/tightening of stakes and ties, restoration of basins, provision of supplemental water by hand in addition to irrigation system as necessary. No pre-emergence herbicides shall be applied- hand remove weeds. Only organic fertilizers shall be applied such as those specified above. Install per manufacturer's recommendations. At the end of the 90 day maintenance period all areas are to be weed free and all plant material is to be in a healthy, thriving condition. Integrated pest management practices shall be implemented.

SUBSTITUTIONS: Requests for substitutions of plant varieties shall be made to the Landscape Architect within 15 days after signing of contract.

GUARANTEE: All construction, trees and shrubs by the Landscape Contractor and/or his subcontractors shall be guaranteed for (1) one year after beginning of maintenance period. The contractor shall replace, at no expense to the Owner, any and all landscape materials that are in an unacceptable condition for time of use, and trees or shrubs that are dead or not in a vigorous, healthy growing condition; within two weeks of notification of such condition. Replacement shall be of the same kind and size as the originally specified item and shall be replaced as originally described on the drawings. The Contractor shall not be held liable for loss of plant materials during the guarantee period due to vandalism, accidental causes or acts of neglect by others than the Contractor, his agents and employees.




CLEAN UP: At the end of each work day, at the inspection for substantial completion and before acceptance of project, clean paved areas that are dirtied or stained by construction operations, by sweeping or washing, and remove defacements and stains. Remove construction equipment, excess materials and tools. Haul from Owners property the debris resulting from construction, and dispose of legally. Remove remaining temporary protection at time of acceptance by Owner unless otherwise agreed.

FERTILIZERS: Available California Organics Fertilizers 1-800-269-5690 www.organicag.com
Compost available from BFI Wast Management www.BFI.com

TREE NOTES:Locations of plant materials shall be reviewed on-site by the Owner's authorized representative prior to installation. Trees shall be planted no closer than (10') ten feet from utilities.

TRANSFORMERS: All above ground transformers and vaults shall be screened with plant materials while still respecting required working setbacks.

PRELIMINARY PLANT MATERIALS LIST

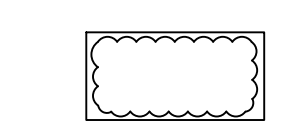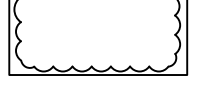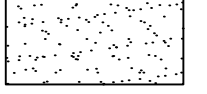
BOTANICAL NAME	COMMON NAME	QUANTITY	WUCOLS WATER USE	SIZE
TREES: (TO BE 15 GA. SIZE)				
 CEDRUS DEODARA	DEODAR CEDAR	64	MED.	100'Hx35'W
 LAGERSTROEMIA INDICA 'TUSCARORA'	GRAPE MYRTLE	43	LOW	25'Hx25'W
 LOPHOSTEMON CONFERTUS	BRISBANE BOX	60	MED.	30'Hx25'W
 OLEA EUROPAEA	OLIVE	35	LOW	35'Hx35'W
 PISTACIA CHINENSIS	CHINESE PISTACHE	16	LOW	30'Hx30'W
 QUERCUS AGRIFOLIA	COAST LIVE OAK	32	LOW	50'Hx50'W
SHRUBS:				
LARGE SCREENING SHRUBS:				
 CALLISTEMON CITRINUS	BOTTLEBRUSH	5 GA	MED	10'Hx10'W
CEANOTHUS 'BLUE JEANS'	WILD LILAC	5 GA	LOW	6'Hx6'W
ELEAGNUS PUNGENS	SILVERBERRY	5 GA	LOW	10'Hx10'W
HETERMELES ARBUTIFOLIA	TOYON	5 GA	LOW	10'Hx10'W
NERIUM OLEANDER	OLEANDER	5 GA	LOW	10'Hx10'W
MEDIUM SHRUBS:				
ARTEMISIA 'SILVER MOUND'	DWARF ARTEMISIA	1 GA	LOW	2'Hx4'W
CISTUS PURPUREUS	ROCKROSE	5 GA	LOW	4'Hx6'W
RHAMNUS 'EVE CASE'	CALIFORNIA COFFEEBERRY	5 GA	LOW	4'Hx5'W
RHAPHIOLEPIS 'JACK EVANS'	DWARF PINK INDIA HAWTHORN	5 GA	LOW	4'Hx4'W
ROSEMARINUS 'TUSCAN BLUE'	TUSCAN ROSEMARY	5 GA	LOW	5'Hx5'W
SALVIA GREGII	AUTUMN SAGE	5 GA	LOW	4'Hx4'W
SALVIA CLEVELANDII 'ALAN CHICKERING'	CLEVELAND SAGE	5 GA	LOW	4'Hx4'W
TEUCRIUM FRUTICANS	BLUE GERMANDER	5 GA	LOW	5'Hx5'W
SPREADING SHRUBS:				
CEANOTHUS 'ANCHOR BAY'	CARMEL CREEPER	5 GA	LOW	3'HX6'W
CISTUS SALVIFOLIUS	SPREADING ROCKROSE	5 GA	LOW	3'HX6'W
JUNIPERUS 'BROADMOOR'	SPREADING JUNIPER	5 GA	LOW	2'Hx6'W
ROSA MEIDLANDII	MEIDLAND ROSE	5 GA	MED	4'Hx6'W
ROSEMARINUS 'HUNTINGTON CARPET'	ROSEMARY	5 GA	LOW	2'Hx6'W
ACCENT SHRUBS/GRASSES				
CALAMAGROSTIS 'KARL FOERSTER'	REED GRASS	1 GA	LOW	3'H3'W
DIETES IRIDIOIDES	FORTNIGHT LILY	1 GA	LOW	3'Hx3'W
FESTUCA IDAHOENSIS	BLUE FESCUE	1 GA	LOW	2'Hx2'W
LAVANDULA 'THUMBELINA'	DWARF LAVENDER	1 GA	LOW	2'Hx2'W
MUHLENBERGIA CAPILARIS	PINK MUHLY	1 GA	LOW	2'Hx3'W
PHORMIUM 'BRONZE BABY'	DWARF FLAX	1 GA	LOW	3'Hx3'W
PHORMIUM 'YELLOW WAVE'	FLAX	5 GA	LOW	5'Hx6'W
GROUND COVER:				
ACACIA REDOLENS	ACACIA GROUND COVER	1 GA @ 4' O.C.	LOW	3'Hx8'W
COPROSMA 'VISTA VERDE'	COPROSMA	1 GA @ 36" O.C.	LOW	2'Hx7'W
EUONYMUS 'COLORATUS'	PURPLE-LEAF WINTER CREEPER	1 GA @ 36" O.C.	LOW	2'Hx8'W
LANTANA MONTEVIDENSIS	LAVENDER SWIRL	1 GA @ 36" O.C.	LOW	2'Hx4'W
 TURF	DWARF TALL FESCUE SOD		HIGH	1315 S.F.
BIO-BASIN PLANT MATERIALS:				
ARCTOSTAPHYLOS 'EMERALD CARPET'	PROSTRATE MANZANITA	1 GA @ 36" O.C.	LOW	1'Hx5'W
BACHARRIS 'PIEGON POINT'	COYOTE BUSH	1 GA @36" O.C.	LOW	2'Hx6'W
ECHIUM CANICANS	TOWER OF JEWELS	5 GA	LOW	5'Hx5'W
FESTUCA CALIFIORNICA	CALIFORNIA FESCUE	1 GA	LOW	2'Hx2'W
LIMONIUM CALIFORNICUM	STATICE	1 GA	LOW	2'Hx3'H
MAHONIA REPENS	MAHONIA	5 GA	LOW	3'Hx3'W
MUHLENBERGIA RIGENS	DEER GRASS	1 GA	LOW	3'Hx3'W
VINES FOR 'GREENSCREEN' FENCING:				
CLYTOSTOMA CALLISTEGIODIES	LAVENDER TRUMPET VINE	5 GA (10' O.C.)	MED	
CAMPSIS RADICANS	COMMON TRUMPET VINE	5 GA, (10' O.C.)	MED	
PASSIFLORA ALATOCAERULEA	EVERGREEN PASSION FLOWER	5 GA (10' O.C.)	MED	

PROTECTED TREE REMOVALS:
NUMBER OF PROTECTED TREES REMOVED: 100 TREES

NUMBER OF REPLACEMENT TREES REQUIRED: 200 TREES
NUMBER OF REPLACEMENT TREES PROVIDED: 250 TREES (15 GALLON)

NOTE:
PROTECTED TREES ARE DEFINED AS HAVING A MINIMUM TRUNK CALIPER OF 12 INCHES.
(37" CIRCUMFERENCE)

Thomas Baak & Associates, LLP
Landscape Architects
1620 North Main Street, Suite 4
Walnut Creek, CA 94596
Ph: 925.933.2583

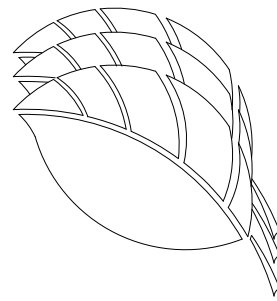

architecture
planning
interiors
graphics
civil engineering
4683 chabot dr. suite 300
piedmonte, california 94588
1-925-244-9620
1-925-244-9621

1001 GIBALTAR DR.
1001 GIBALTAR DRIVE
MILPITAS, CALIFORNIA 95035

PRELIMINARY LANDSCAPE PLAN

DATE	REMARKS
09-19-19	Planning Resubmittal

PA / PM:	J. BABINE
DRAWN BY:	
JOB NO.:	SNR18-0111-00

SHEET

L1.1

THESE DRAWINGS AND SPECIFICATIONS ARE THE PROPERTY AND COPYRIGHT OF WARE MALCOMB AND SHALL NOT BE USED ON ANY OTHER WORK EXCEPT BY AGREEMENT WITH WARE MALCOMB. WRITTEN DIMENSIONS SHALL TAKE PRECEDENCE OVER SCALED DIMENSIONS AND SHALL BE VERIFIED ON THE JOB SITE. ANY DISCREPANCY SHALL BE BROUGHT TO THE NOTICE OF WARE MALCOMB PRIOR TO THE COMMENCEMENT OF ANY WORK.

MATCH LINE SEE SHT. L1.8

MATCH LINE SEE SHT. L1.3

SOUTH MILPITAS BLVD.

EXISTING ENTRY WALL
EXISTING LANDSCAPE

BIO-BASIN
(SEE CIVIL
PLANS)

EMPLOYEE OUTDOOR SITTING AREA

TURF

NEW BUILDING

BIO-BASIN
(SEE CIVIL PLAN)




GROUNDCOVER
AND SHRUBS

TYPICAL PARKING LOT
LIGHT
(SEE LIGHTING PLAN)

TYPICAL PARKING LOT
LIGHT (SEE LIGHTING PLAN)


EXISTING
LANDSCAPE

GIBRALTAR DRIVE

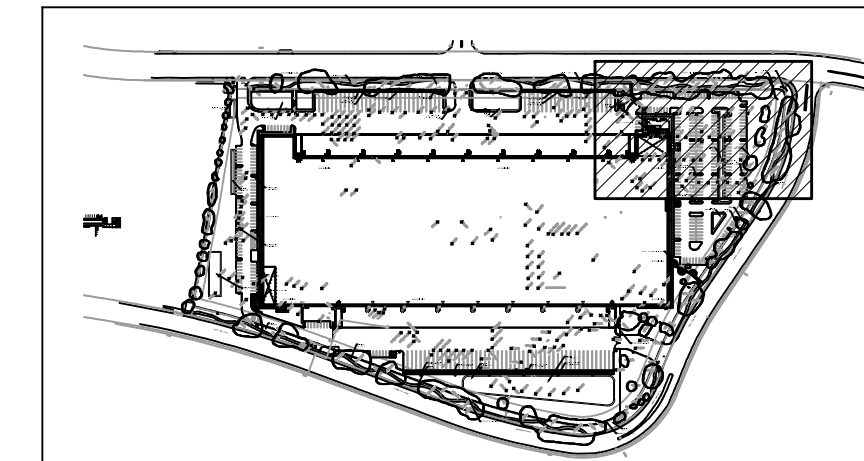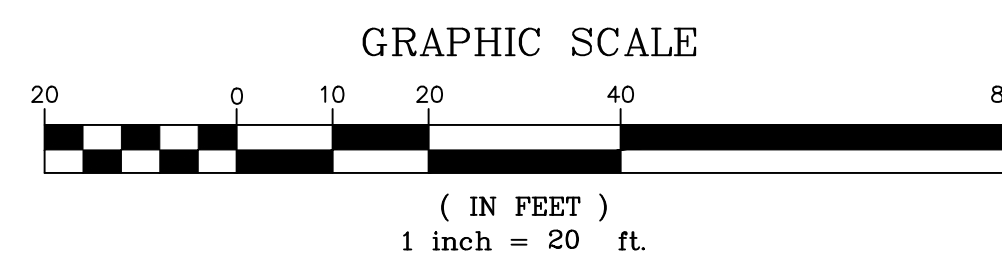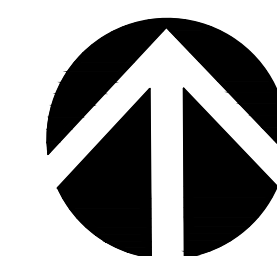

REFER TO SHT. L1.1 FOR PLANT LIST

Thomas Baak & Associates, LLP
Landscape Architects
1620 North Main Street, Suite 4
Walnut Creek, CA 94596
Ph: 925.933.2583

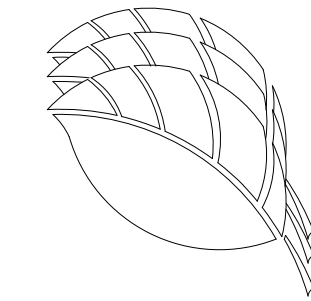

PRELIMINARY LANDSCAPE PLAN	
DATE	REMARKS
09-19-19	Planning Resubmittal

PA / PM:	J. BABINE
DRAWN BY:	
JOB NO.:	SNR18-0111-00

SHEET

L1.2

1001 GIBRALTAR DR.
1001 GIBRALTAR DRIVE
MILPITAS, CALIFORNIA 95035

architecture
planning
interiors
graphics
civil engineering
4683 chabot dr. suite 200
piedmont, california 94588
p 925.244.9620
f 925.244.9621

WARE MALCOMB
Leading Design for Commercial Real Estate

THESE DRAWINGS AND SPECIFICATIONS ARE THE PROPERTY AND COPYRIGHT OF WARE MALCOMB AND SHALL NOT BE USED ON ANY OTHER WORK EXCEPT BY AGREEMENT WITH WARE MALCOMB. WRITTEN DIMENSIONS SHALL TAKE PRECEDENCE OVER SCALED DIMENSIONS AND SHALL BE VERIFIED ON THE JOB SITE. ANY DISCREPANCY SHALL BE BROUGHT TO THE NOTICE OF WARE MALCOMB PRIOR TO THE COMMENCEMENT OF ANY WORK.

MATCH LINE SEE SHT. L1.2

MATCH LINE SEE SHT. L1.4

EMPLOYEE OUTDOOR SITTING AREA

NEW BUILDING

NEW BUILDING

TYPICAL PARKING LOT
LIGHT (SEE LIGHTING PLAN)

BIO-BASIN
(SEE CIVIL PLAN)

EXISTING
LANDSCAPE


EX. TREE
CANOPY

GIBALTAR DRIVE

GRAPHIC SCALE




(IN FEET)
1 inch = 20 ft.

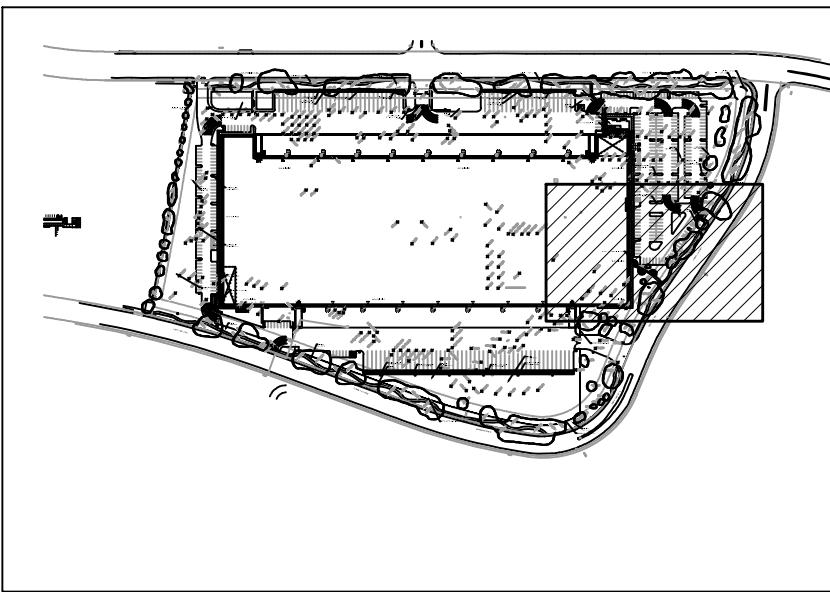

REFER TO SHT. L1.1 FOR PLANT LIST

Thomas Baak & Associates, LLP
Landscape Architects
1620 North Main Street, Suite 4
Walnut Creek, CA 94596
Ph: 925.933.2583

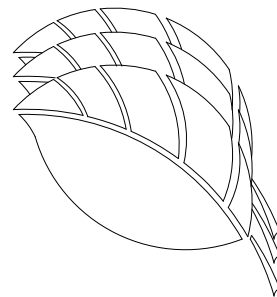

PRELIMINARY LANDSCAPE PLAN

DATE	REMARKS
09-19-19	Planning Resubmittal

PA / PM:	J. BABINE
DRAWN BY:	
JOB NO.:	SNR18-0111-00

SHEET


L1.3

1001 GIBALTAR DR.
1001 GIBALTAR DRIVE
MILPITAS, CALIFORNIA 95035

architecture
planning
interiors
graphics
civil engineering
4683 chabot dr. suite 300
milpitas, california 95035
phone: 408.244.9620
fax: 408.244.9621

WARE MALCOMB
Leading Design for Commercial Real Estate

THESE DRAWINGS AND SPECIFICATIONS ARE THE PROPERTY AND COPYRIGHT OF WARE MALCOMB AND SHALL NOT BE USED ON ANY OTHER WORK EXCEPT BY AGREEMENT WITH WARE MALCOMB. WRITTEN DIMENSIONS SHALL TAKE PRECEDENCE OVER SCALED DIMENSIONS AND SHALL BE VERIFIED ON THE JOB SITE. ANY DISCREPANCY SHALL BE BROUGHT TO THE NOTICE OF WARE MALCOMB PRIOR TO THE COMMENCEMENT OF ANY WORK.

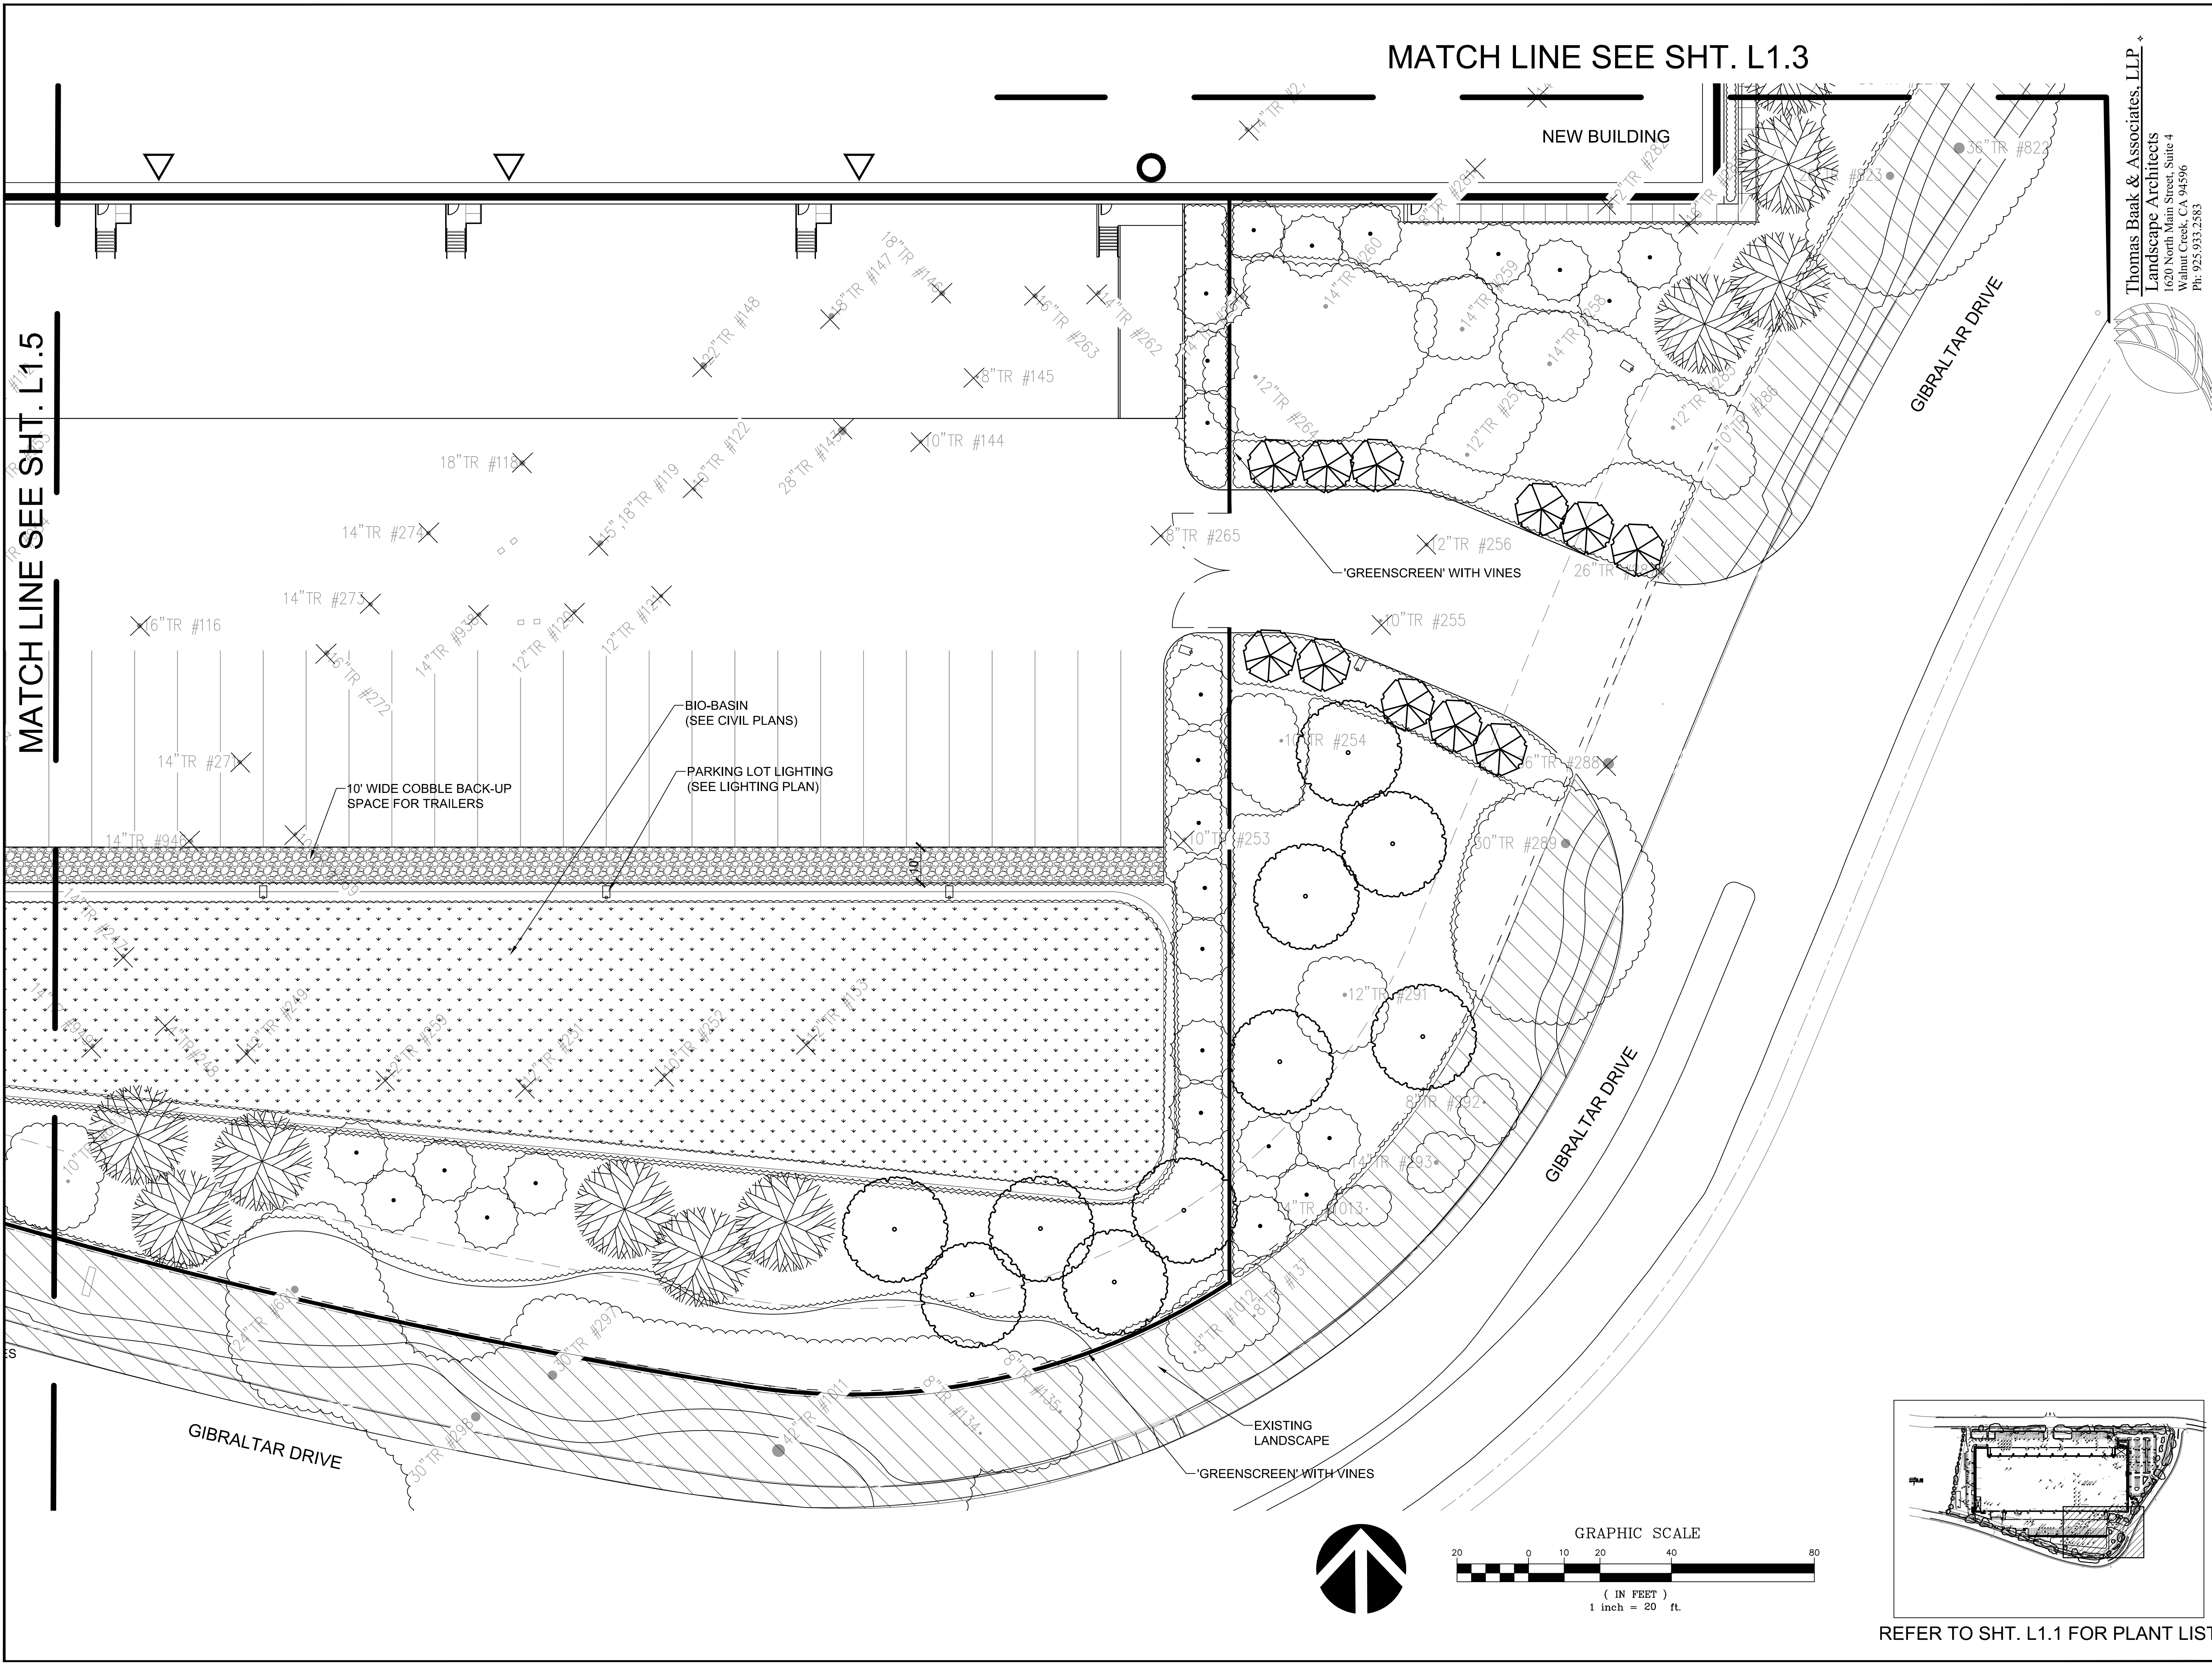

Thomas Baak & Associates, LLP
Landscape Architects
1620 North Main Street, Suite 4
Walnut Creek, CA 94596
Ph: 925.933.2583

WARE MALCOMB
Leading Design for Commercial Real Estate

architecture
planning
interiors
graphics
civil engineering
4683 chabot dr suite 300
piedmont california 94588
p 925.244.9620
f 925.244.9621

1001 GIBRALTAR DR.

1001 GIBRALTAR DRIVE
MILPITAS, CALIFORNIA 95035

PRELIMINARY LANDSCAPE PLAN	
DATE	REMARKS
09-19-19	Planning Resubmittal

PA / PM:	J. BABINE
DRAWN BY:	
JOB NO.:	SNR18-0111-00

SHEET

L1.4

THESE DRAWINGS AND SPECIFICATIONS ARE THE PROPERTY AND COPYRIGHT OF WARE MALCOMB AND SHALL NOT BE USED ON ANY OTHER WORK EXCEPT BY AGREEMENT WITH WARE MALCOMB. WRITTEN DIMENSIONS SHALL TAKE PRECEDENCE OVER SCALED DIMENSIONS AND SHALL BE VERIFIED ON THE JOB SITE. ANY DISCREPANCY SHALL BE BROUGHT TO THE NOTICE OF WARE MALCOMB PRIOR TO THE COMMENCEMENT OF ANY WORK.

NEW BUILDING

EXISTING LANDSCAPE

PARKING LOT LIGHTING (SEE LIGHTING PLAN)

EXISTING LANDSCAPE

10' WIDE COBBLE BACK-UP SPACE FOR TRAILERS

BIO-BASIN (SEE CIVIL PLANS)

GIBRALTAR DRIVE

'GREENSCREEN' WITH VINES

4" TR #1005

18" TR #215

18" TR #220

18" TR #222

18" TR #224

2-2" 2-4" TR #225

3-2" 3-4" TR #225

40" TR #226

12" TR #228

14" TR #231

3-4" 2-6" TR #1005

3-4" 3-6" TR #1006

2-4" 3-6" TR #1009

2-4" 2-6" TR #1010

18" TR #239

18" TR #240

28" TR #609

28" TR #607

28" TR #608

30" TR #604

30" TR #603

3



Thomas Baak & Associates, LLP ♦
Landscape Architects
 1620 North Main Street, Suite 4
 Walnut Creek, CA 94596
 Ph: 925.933.2583



architecture
planning
interiors
graphics
civil engineering


WARE MALCOMB
Leading Design for Commercial Real Estate

4683 chabot dr. suite 300
pleasanton, california 94588
p 925.244.9620
f 925.244.9621

SHEET

L1.5

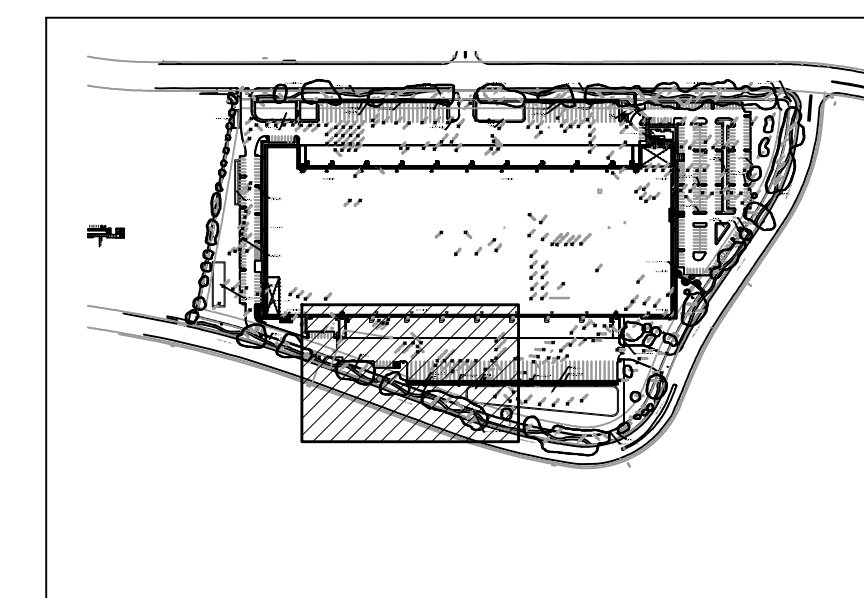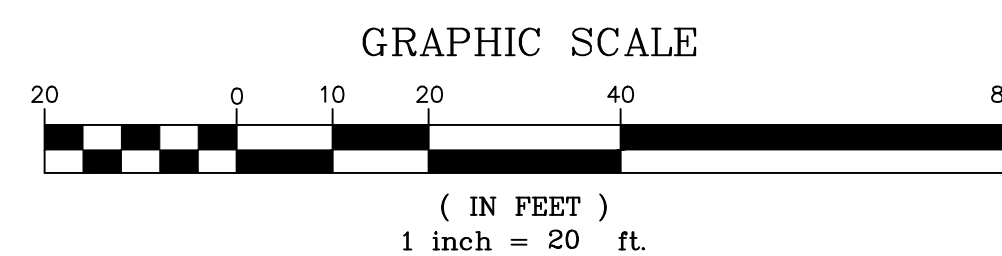

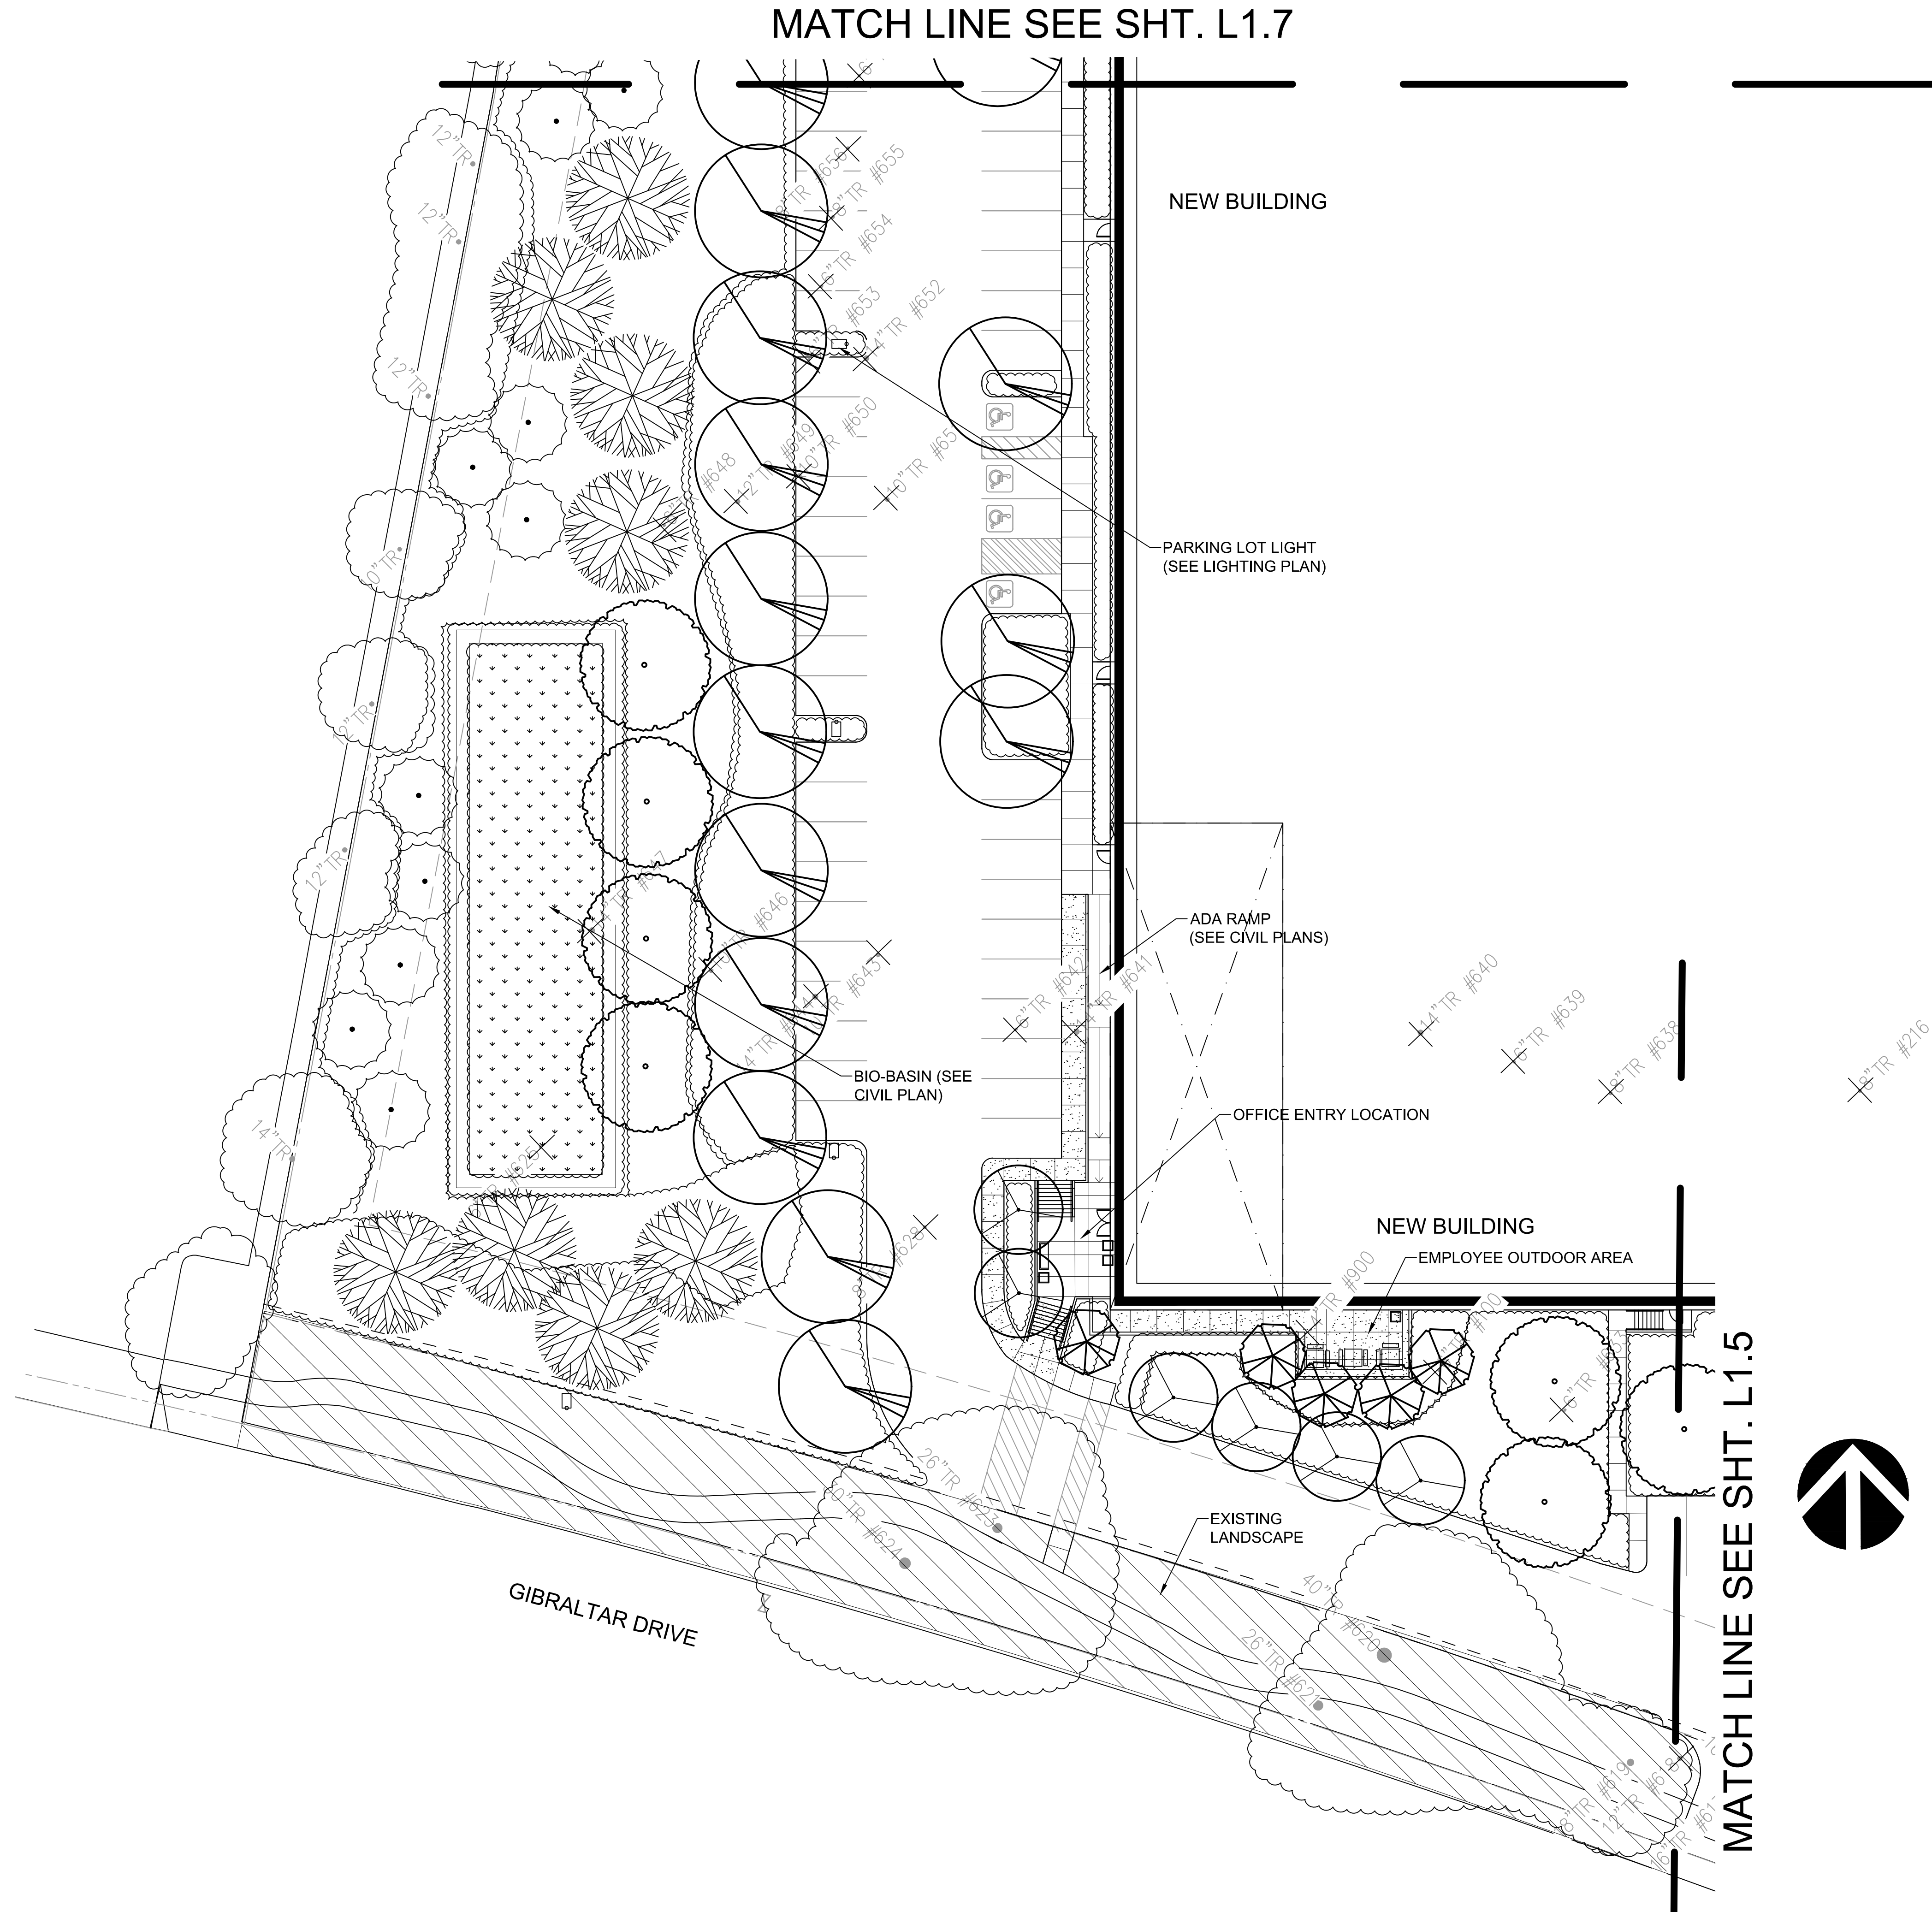

MATCH LINE SEE SHT. L1.7

MATCH LINE SEE SHT. L1.5

NEW BUILDING

PARKING LOT LIGHT
(SEE LIGHTING PLAN)

ADA RAMP
(SEE CIVIL PLANS)

OFFICE ENTRY LOCATION


NEW BUILDING

EMPLOYEE OUTDOOR AREA




BIO-BASIN (SEE
CIVIL PLAN)

GIBRALTAR DRIVE

EXISTING
LANDSCAPE

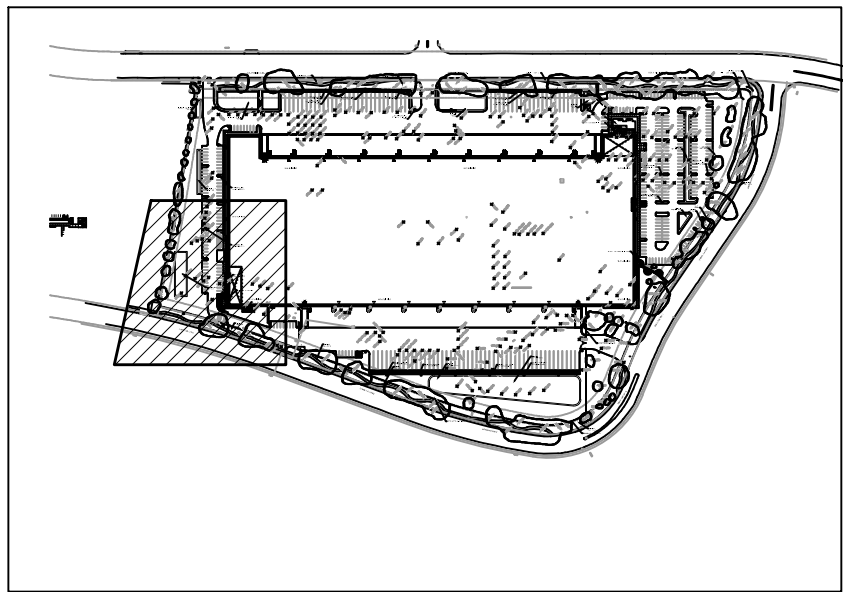

REFER TO SHT. L1.1 FOR PLANT LIST

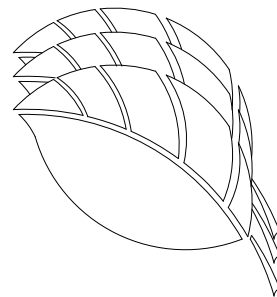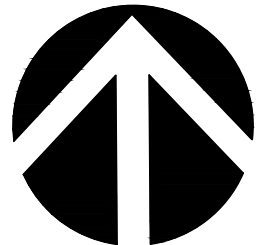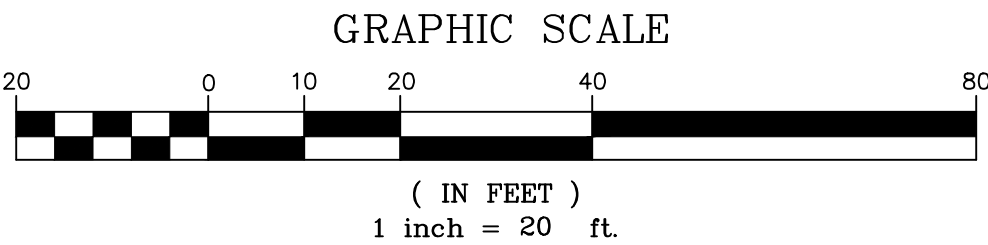

Thomas Baak & Associates, LLP
Landscape Architects
1620 North Main Street, Suite 4
Walnut Creek, CA 94596
Ph: 925.933.2583

PRELIMINARY LANDSCAPE PLAN

DATE	REMARKS
09-19-19	Planning Resubmittal

PA / PM:	J. BABINE
DRAWN BY:	
JOB NO.:	SNR18-0111-00

SHEET


L1.6

architecture
planning
interiors
graphics
civil engineering
4683 chabot dr. suite 300
pittsburg, california 94588
p: 925.244.9620
f: 925.244.9621


1001 GIBRALTAR DR.
1001 GIBRALTAR DRIVE
MILPITAS, CALIFORNIA 95035

WARE MALCOMB
Leading Design for Commercial Real Estate

THESE DRAWINGS AND SPECIFICATIONS ARE THE PROPERTY AND COPYRIGHT OF WARE MALCOMB AND SHALL NOT BE USED ON ANY OTHER WORK EXCEPT BY AGREEMENT WITH WARE MALCOMB. WRITTEN DIMENSIONS SHALL TAKE PRECEDENCE OVER SCALED DIMENSIONS AND SHALL BE VERIFIED ON THE JOB SITE. ANY DISCREPANCY SHALL BE BROUGHT TO THE NOTICE OF WARE MALCOMB PRIOR TO THE COMMENCEMENT OF ANY WORK.

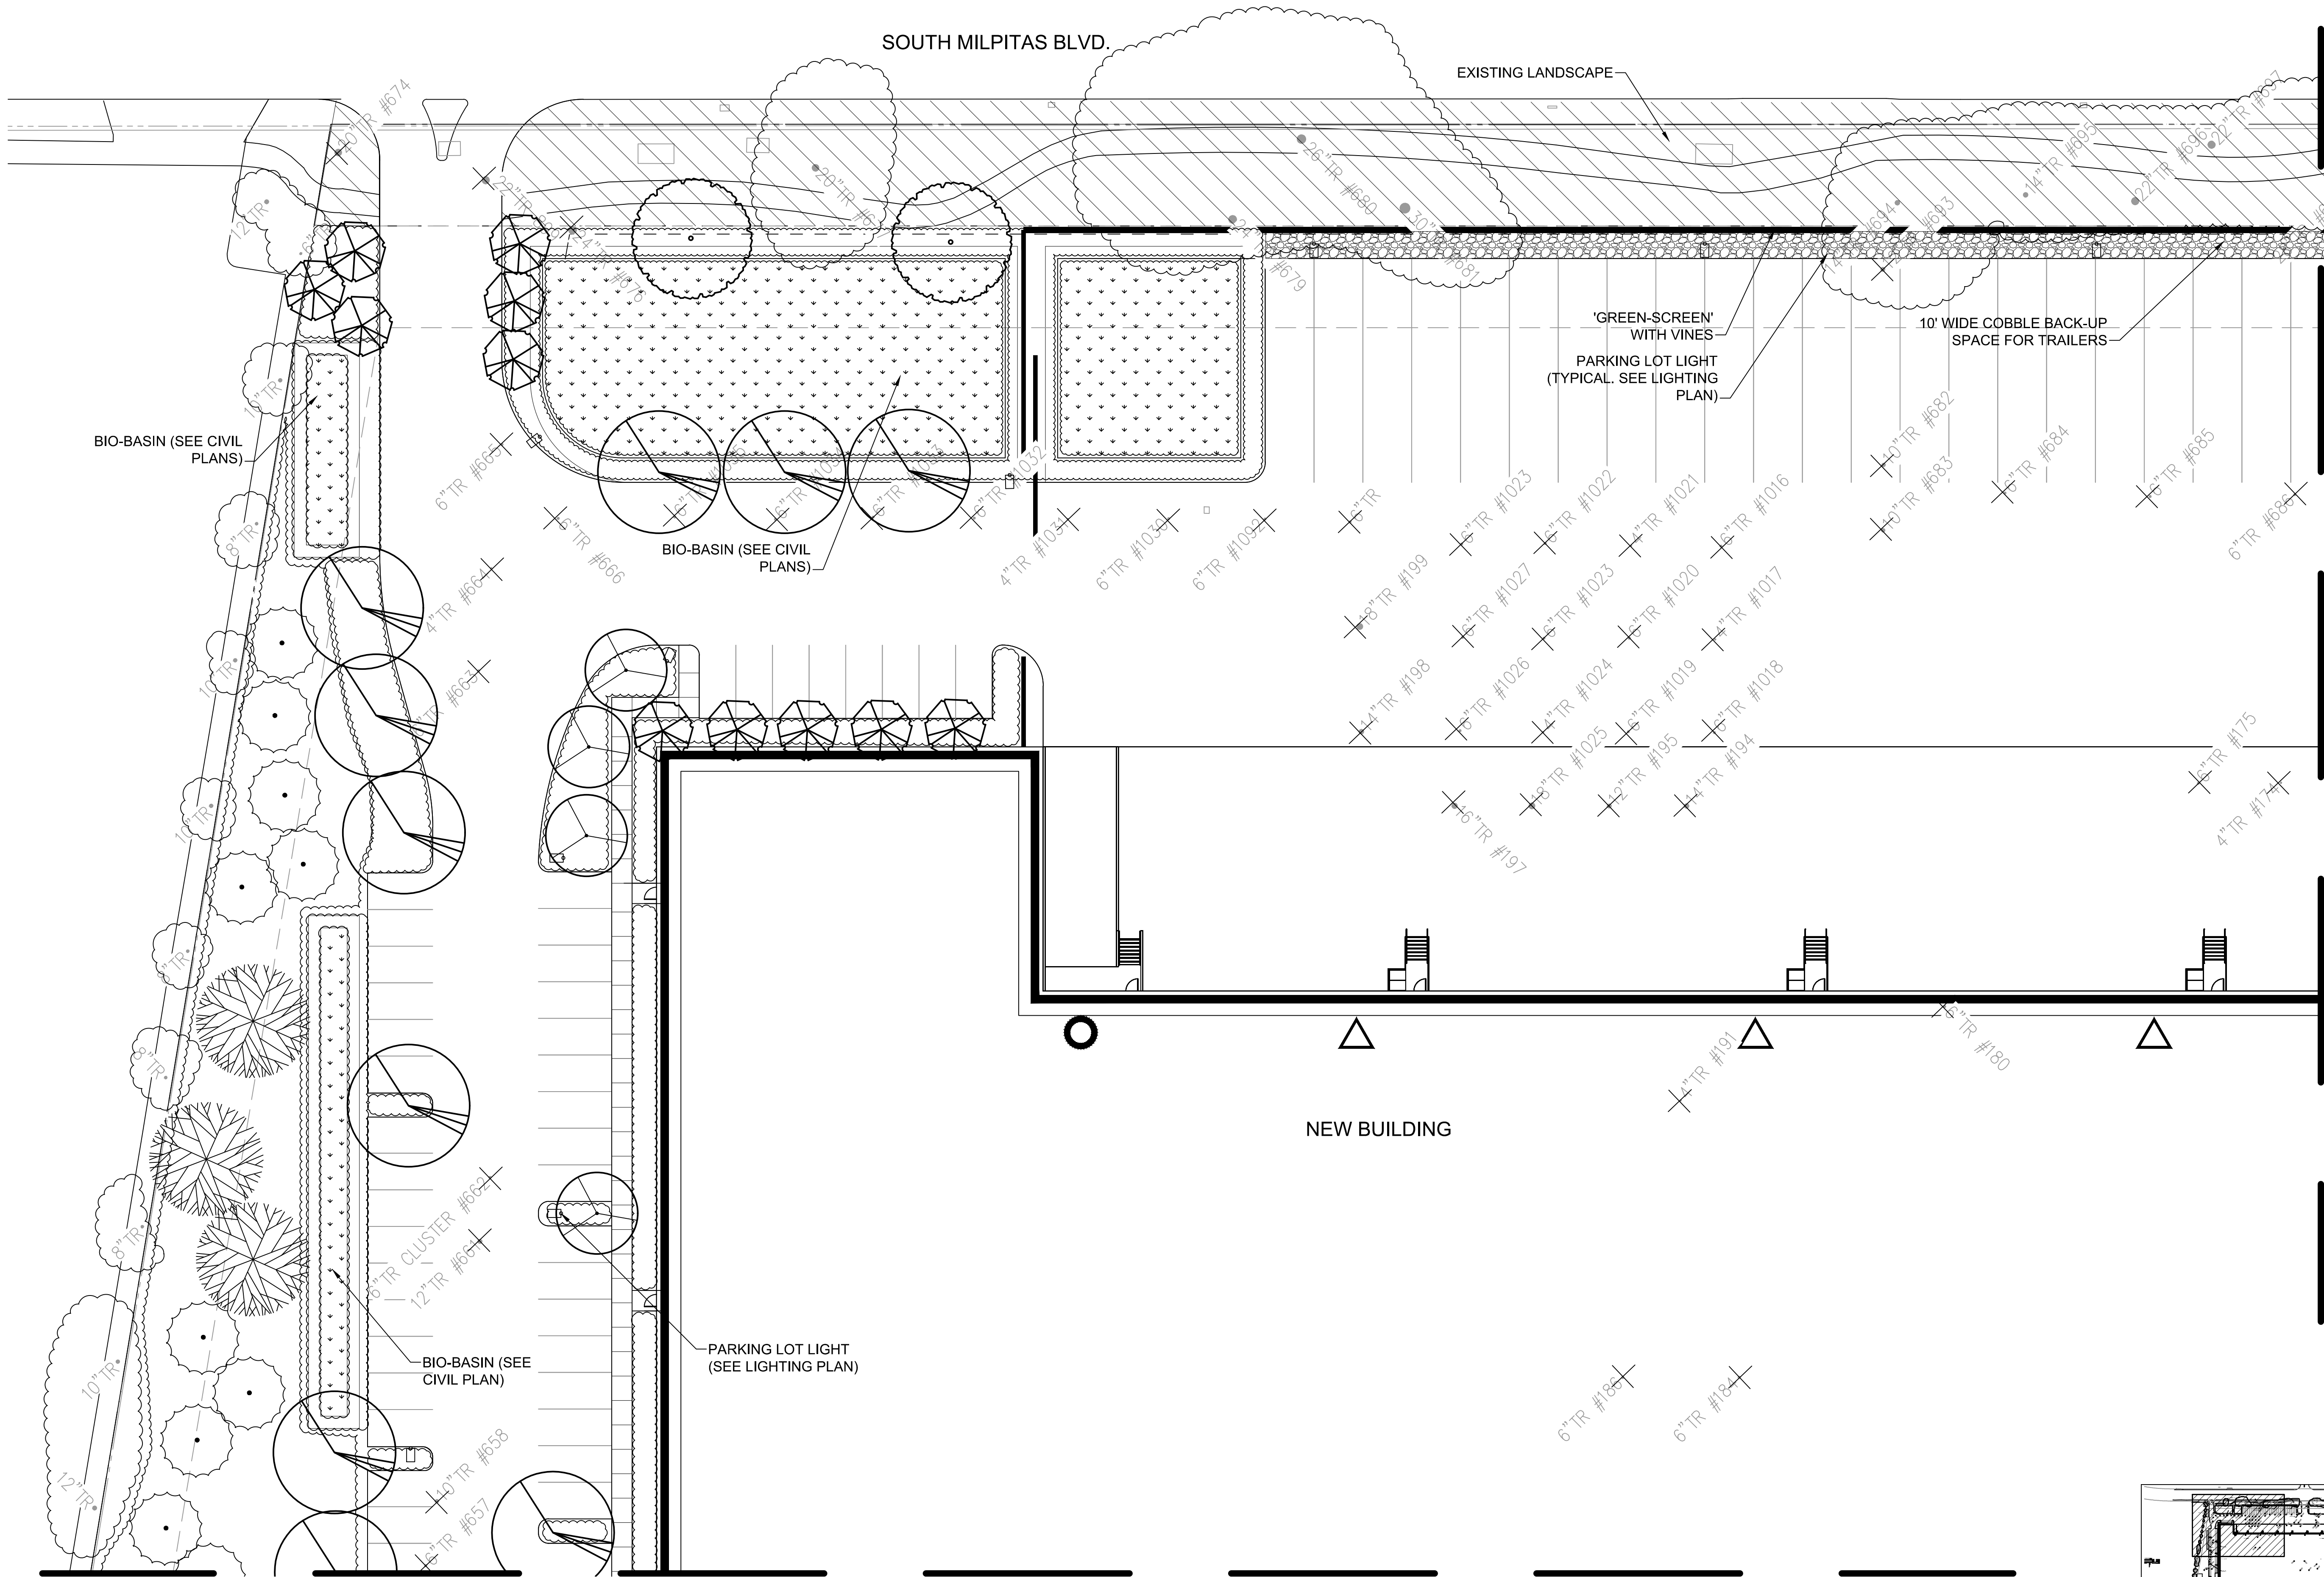

Thomas Baak & Associates, LLP
Landscape Architects
1620 North Main Street, Suite 4
Walnut Creek, CA 94596
Ph: 925.933.2583

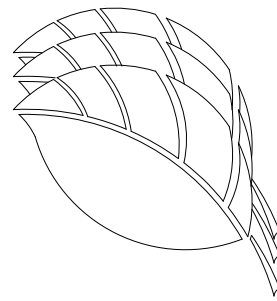

WARE MALCOMB
Leading Design for Commercial Real Estate

architecture
planning
interiors
graphics
civil engineering
4683 chabot dr suite 200
piedmont ca 94620
f 925.244.9621

1001 GIBRALTAR DR.
1001 GIBRALTAR DRIVE
MILPITAS, CALIFORNIA 95035




PRELIMINARY LANDSCAPE PLAN	
DATE	REMARKS
09-19-19	Planning Resubmittal

PA / PM:	J. BABINE
DRAWN BY:	
JOB NO.:	SNR18-0111-00

SHEET
L1.7


MATCH LINE SEE SHT. L1.6

MATCH LINE SEE SHT. L1.8

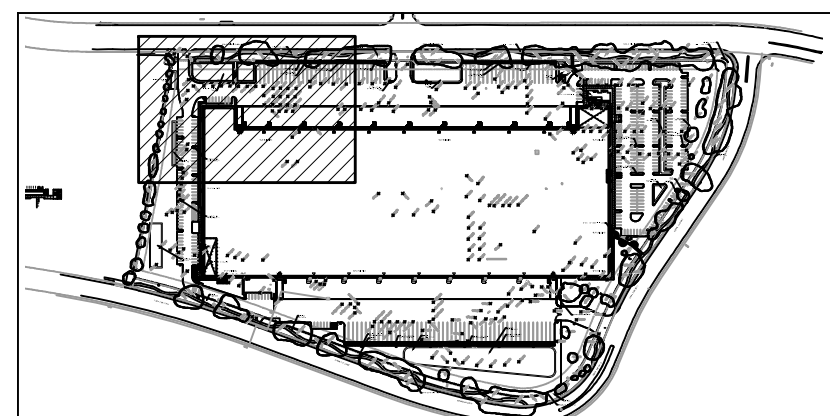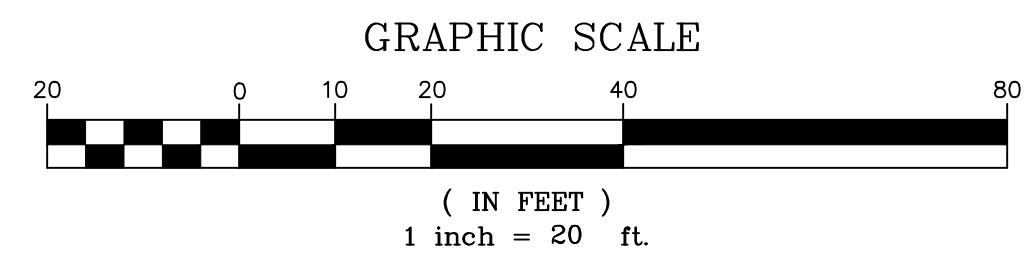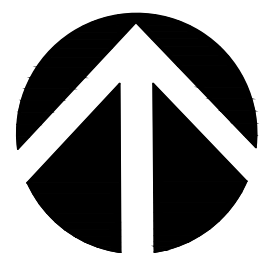




REFER TO SHT. L1.1 FOR PLANT LIST

THESE DRAWINGS AND SPECIFICATIONS ARE THE PROPERTY AND COPYRIGHT OF WARE MALCOMB AND SHALL NOT BE USED ON ANY OTHER WORK EXCEPT BY AGREEMENT WITH WARE MALCOMB. WRITTEN DIMENSIONS SHALL TAKE PRECEDENCE OVER SCALED DIMENSIONS AND SHALL BE VERIFIED ON THE JOB SITE. ANY DISCREPANCY SHALL BE BROUGHT TO THE NOTICE OF WARE MALCOMB PRIOR TO THE COMMENCEMENT OF ANY WORK.

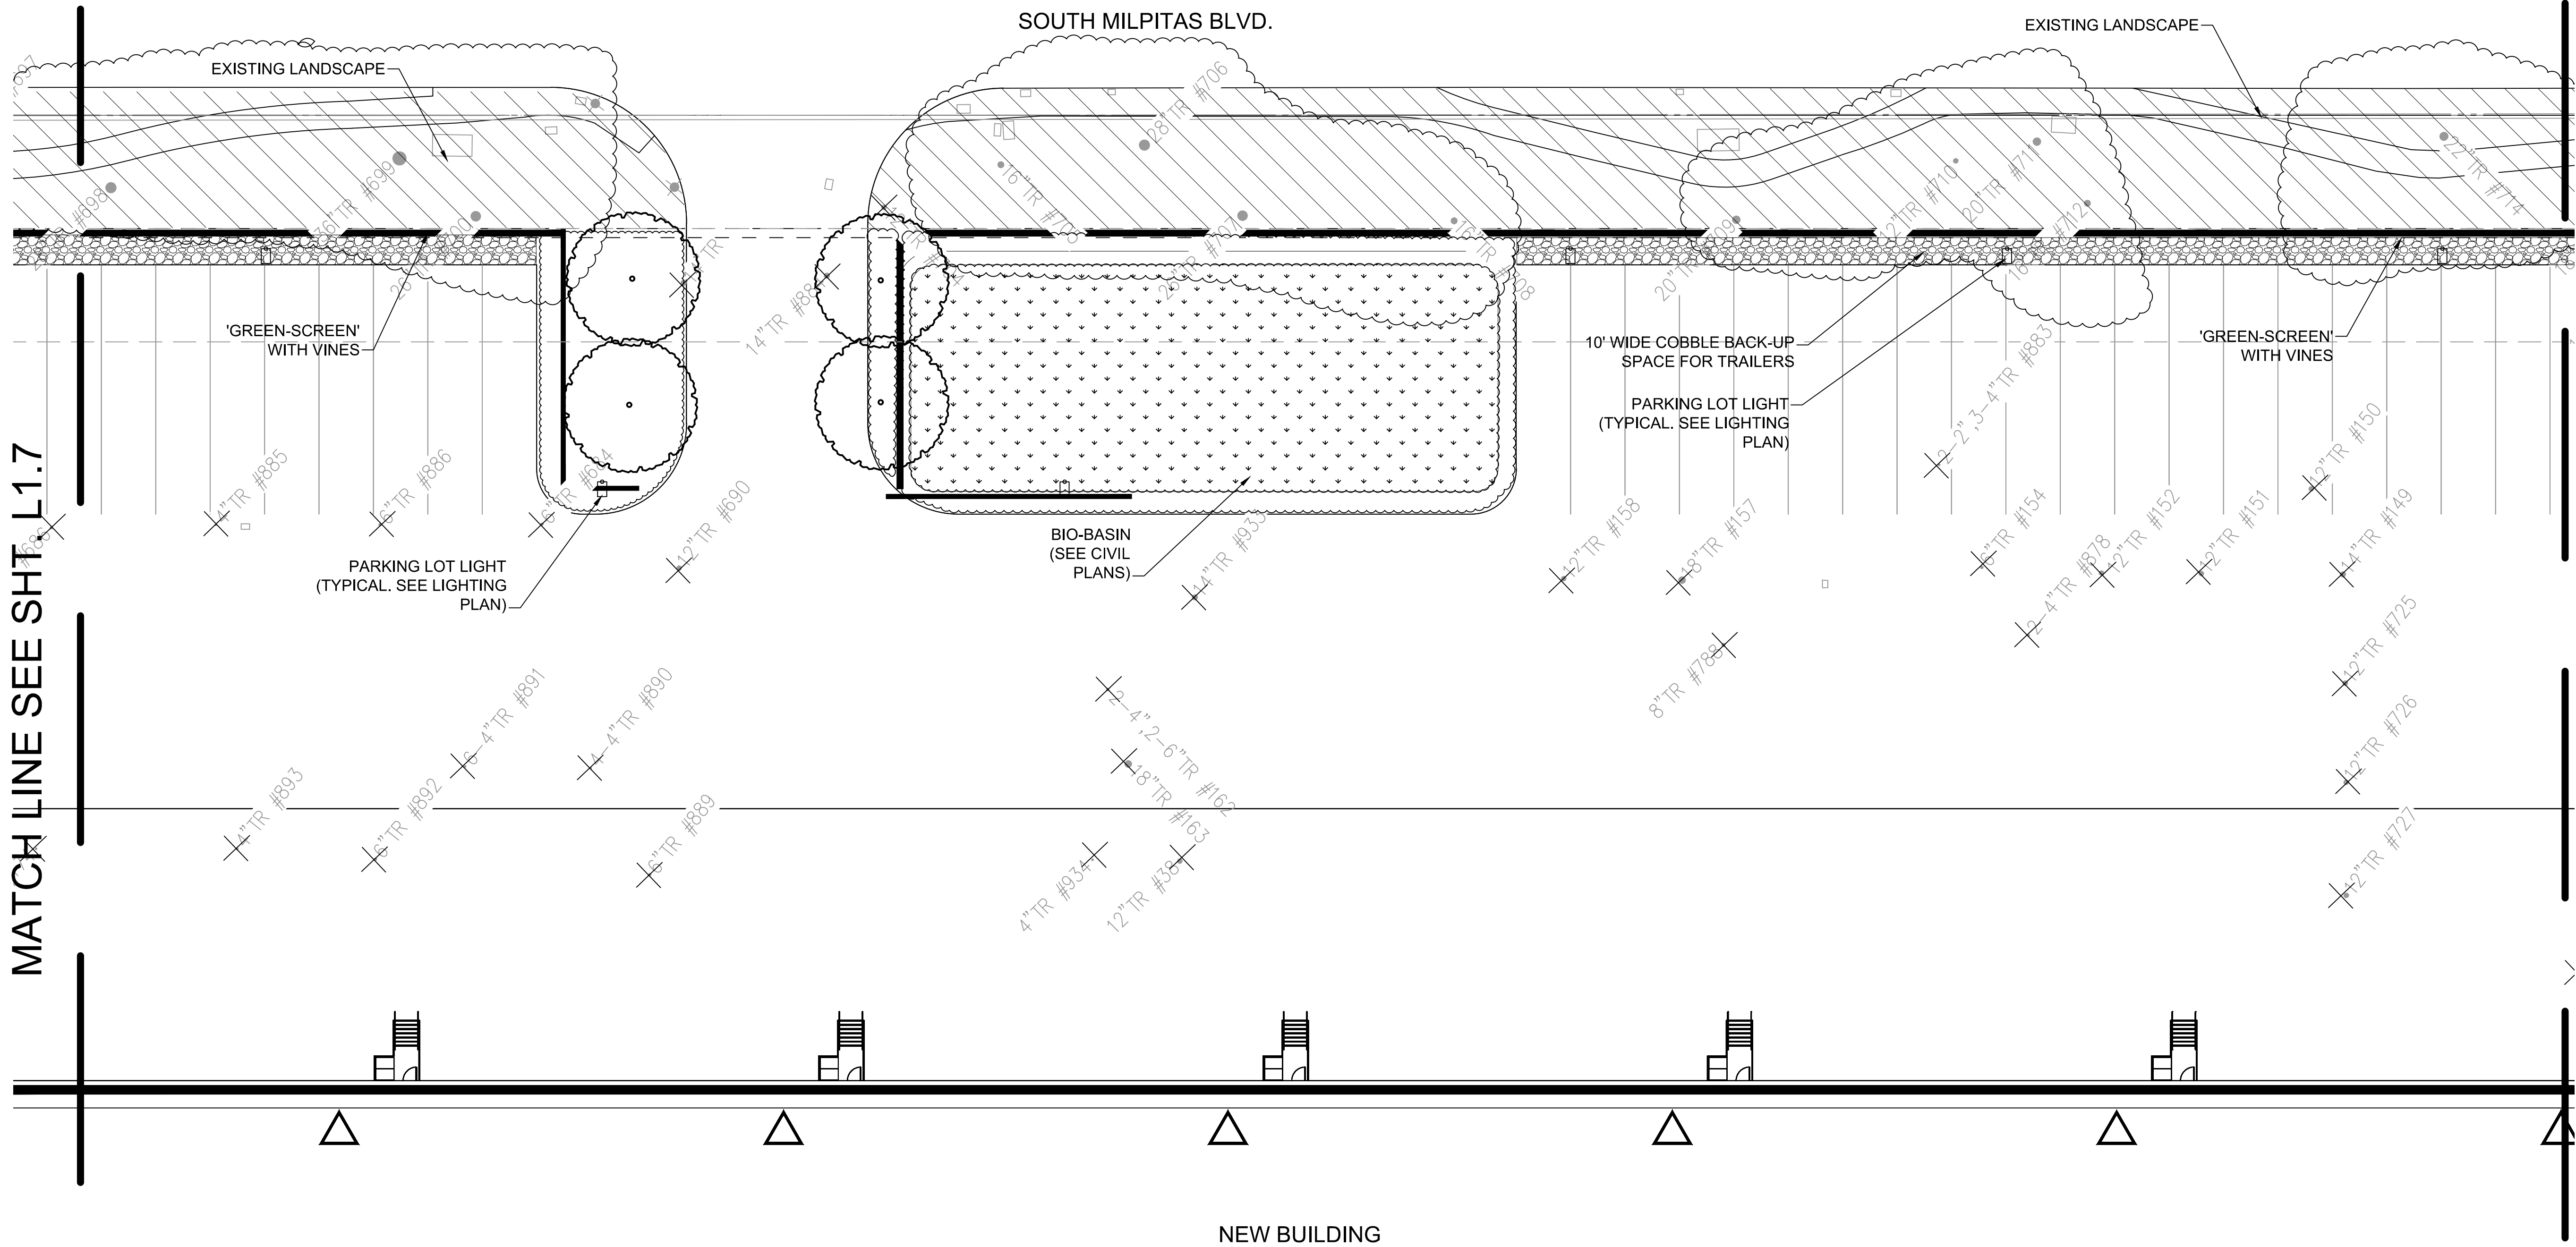


MATCH LINE SEE SHT. L1.7

MATCH LINE SEE SHT. L1.2

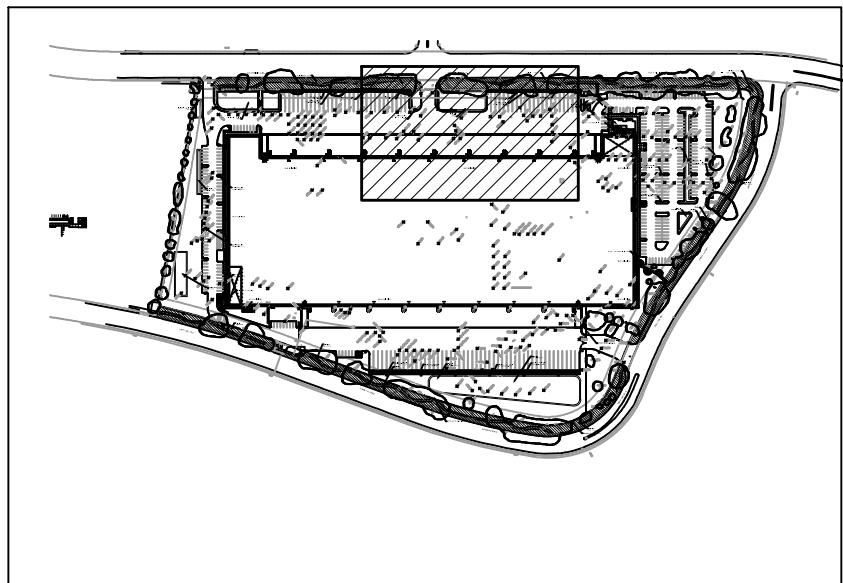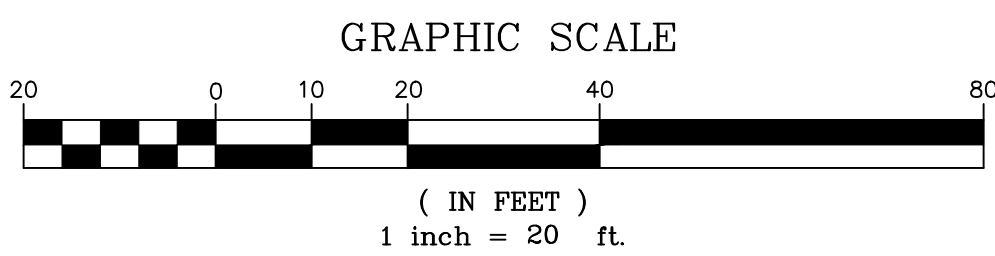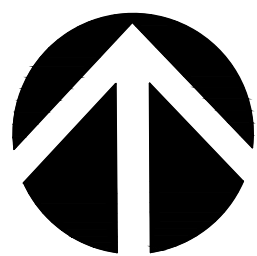

REFER TO SHT. L1.1 FOR PLANT LIST

Thomas Baak & Associates, LLP
Landscape Architects
1620 North Main Street, Suite 4
Walnut Creek, CA 94596
Ph: 925.933.2583

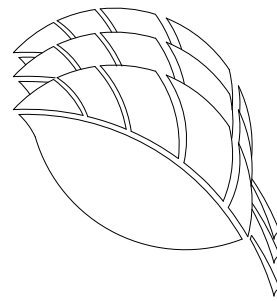

PRELIMINARY LANDSCAPE PLAN

DATE	REMARKS
09-19-19	Planning Resubmittal

PA / PM:	J. BABINE
DRAWN BY:	
JOB NO.:	SNR18-0111-00

SHEET

L1.8


1001 GIBALTAR DR.

1001 GIBALTAR DRIVE
MILPITAS, CALIFORNIA 95035

architecture
planning
interiors
graphics
civil engineering
4683 chabot dr. suite 300
piedmont, california 94688
p:925.244.9620
f:925.244.9621

WARE MALCOMB
Leading Design for Commercial Real Estate

THESE DRAWINGS AND SPECIFICATIONS ARE THE PROPERTY AND COPYRIGHT OF WARE MALCOMB AND SHALL NOT BE USED ON ANY OTHER WORK EXCEPT BY AGREEMENT WITH WARE MALCOMB. WRITTEN DIMENSIONS SHALL TAKE PRECEDENCE OVER SCALED DIMENSIONS AND SHALL BE VERIFIED ON THE JOB SITE. ANY DISCREPANCY SHALL BE BROUGHT TO THE NOTICE OF WARE MALCOMB PRIOR TO THE COMMENCEMENT OF ANY WORK.

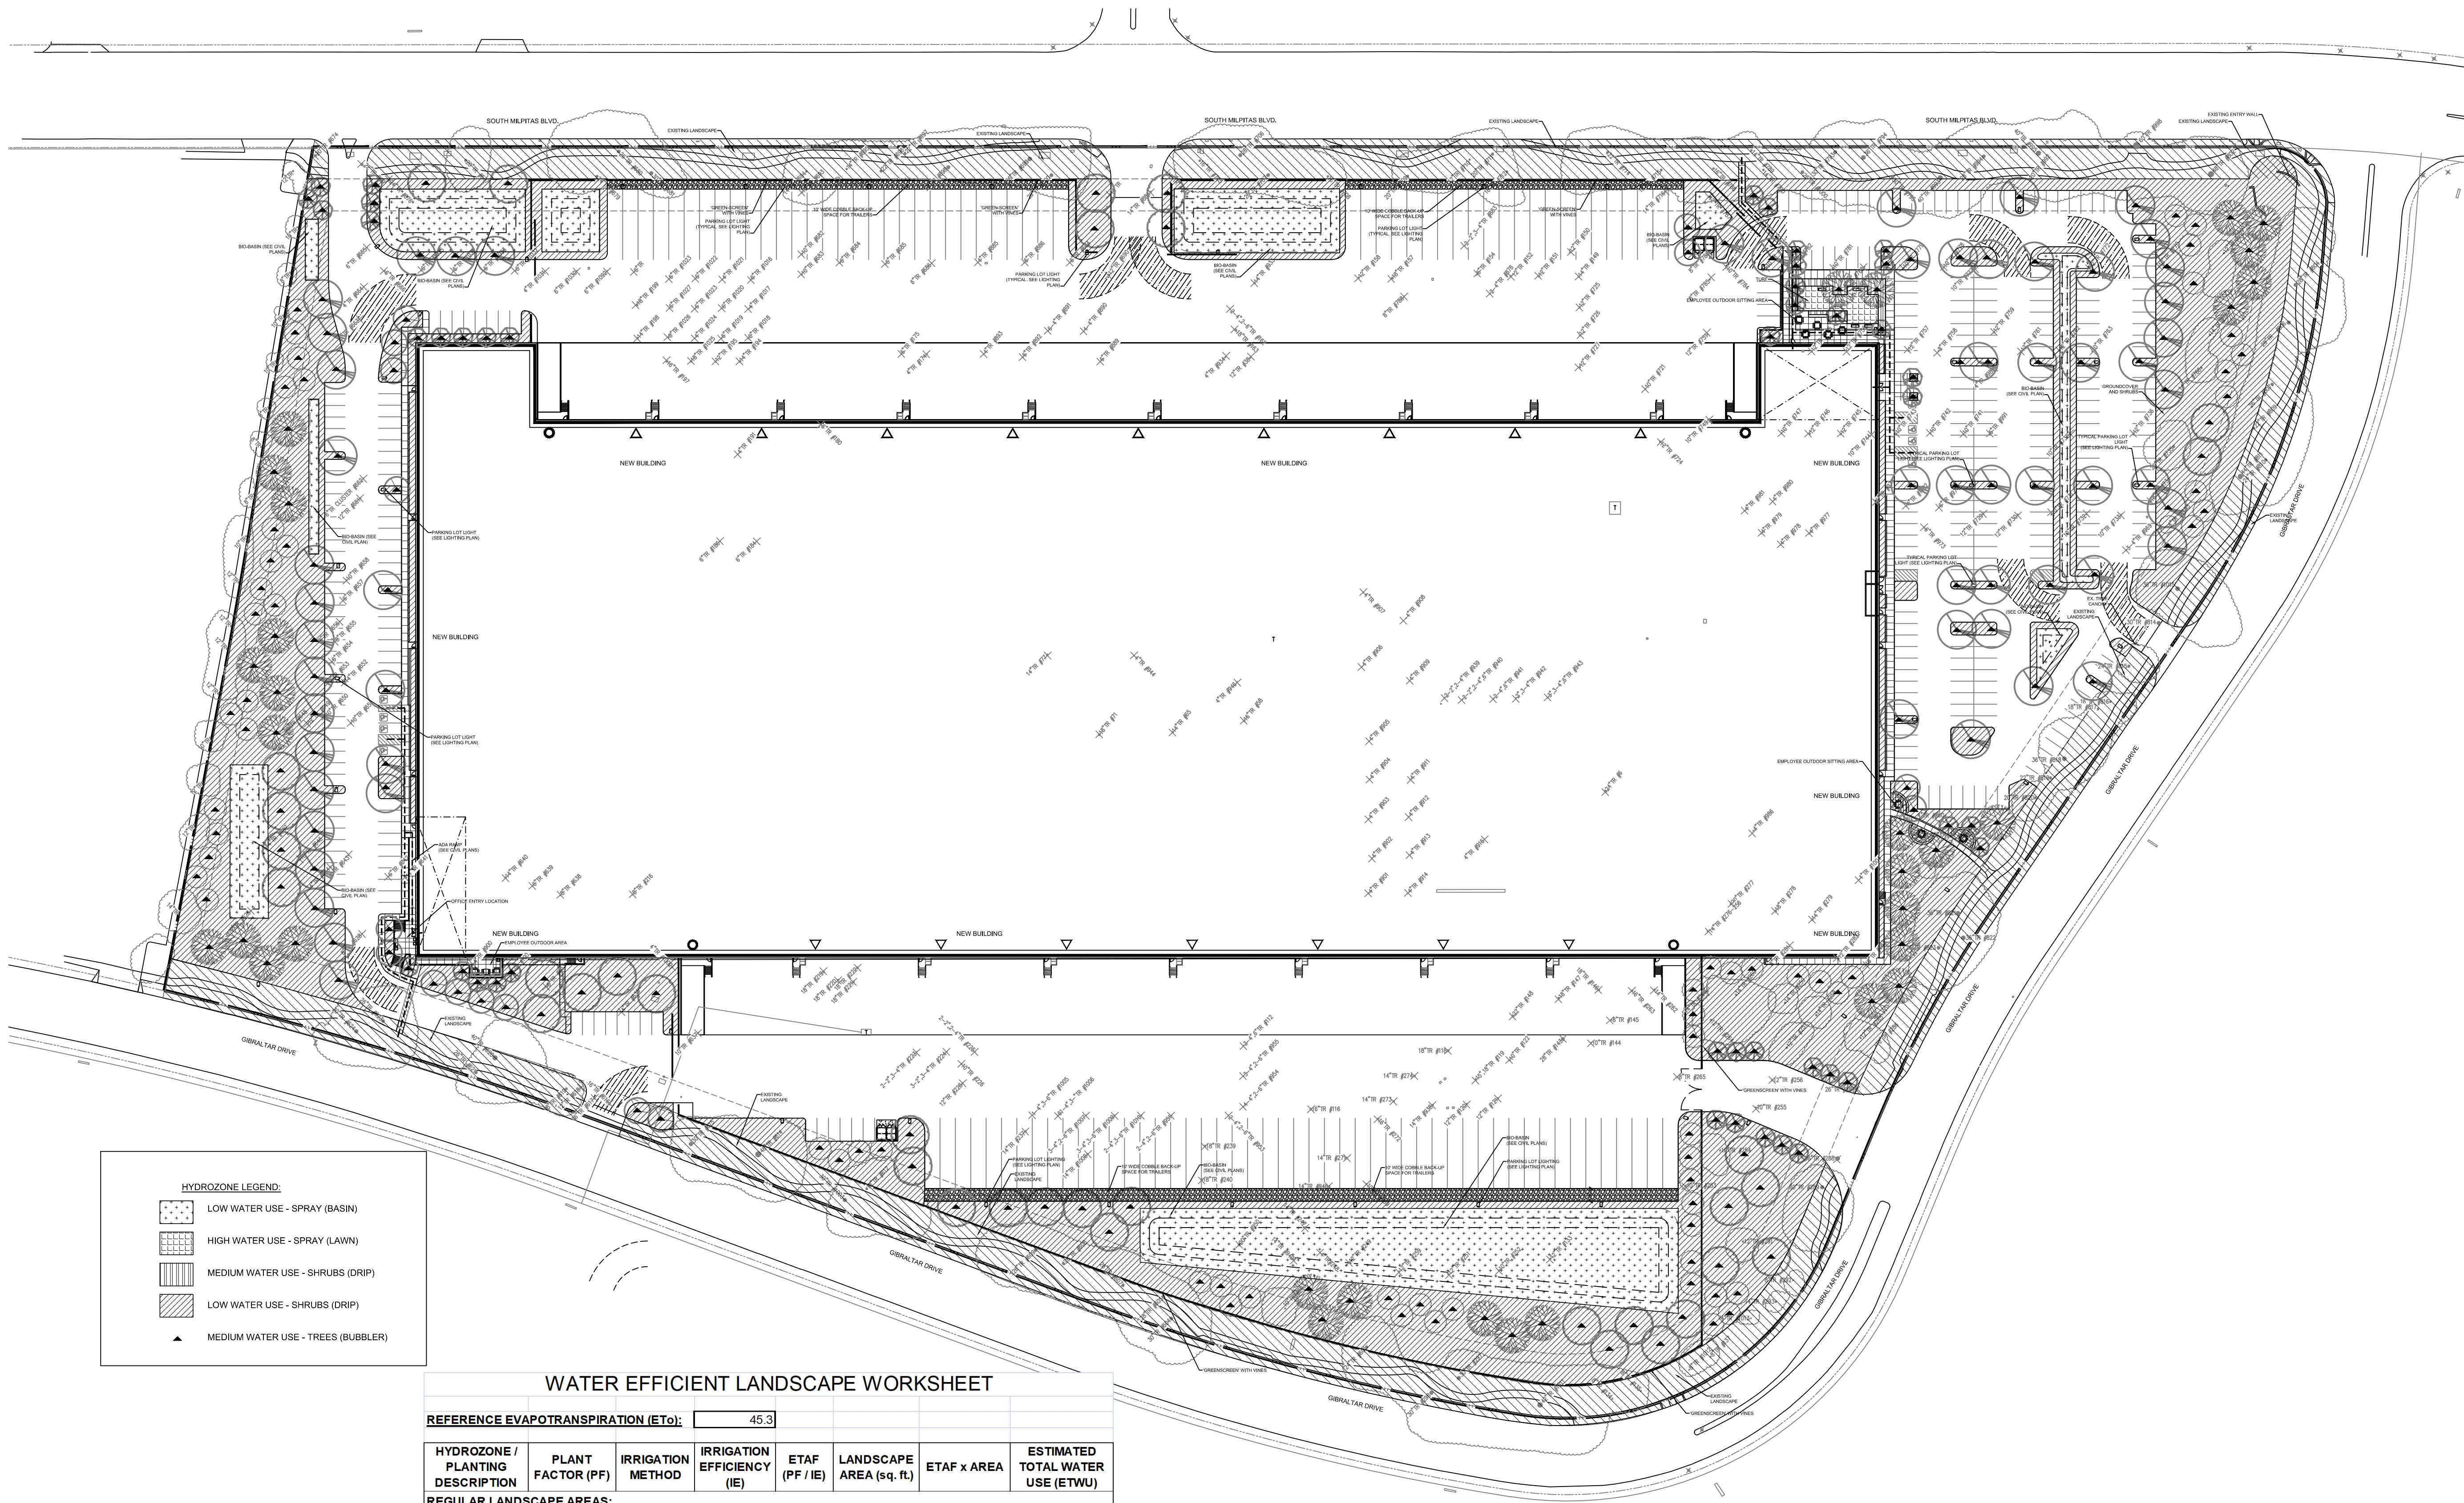


HYDROZONE LEGEND:	
	LOW WATER USE - SPRAY (BASIN)
	HIGH WATER USE - SPRAY (LAWN)
	MEDIUM WATER USE - SHRUBS (DRIP)
	LOW WATER USE - SHRUBS (DRIP)
	MEDIUM WATER USE - TREES (BUBBLER)

WATER EFFICIENT LANDSCAPE WORKSHEET							
REFERENCE EVAPOTRANSPIRATION (ET _o):		45.3					
HYDROZONE / PLANTING DESCRIPTION	PLANT FACTOR (PF)	IRRIGATION METHOD	IRRIGATION EFFICIENCY (IE)	ETAF (PF / IE)	LANDSCAPE AREA (sq. ft.)	ETAF x AREA	ESTIMATED TOTAL WATER USE (ETWU)
REGULAR LANDSCAPE AREAS:							
LOW WATER USE	0.3	DRIP	0.81	0.3703703	172432	63863.69157	1793675.6
LOW WATER USE	0.3	SPRAY	0.75	0.4	48925	19570	0.0
MEDIUM WATER USE	0.5	BUBBLER	0.81	0.6172639	2250	1388.888775	0.0
MEDIUM WATER USE	0.5	DRIP	0.81	0.6172639	1025	632.7159975	17770.5
HIGH WATER USE	0.7	SPRAY	0.75	0.9333333	1315	1227.33329	34470.9
TOTALS:					225947	86683	
SPECIAL LANDSCAPE AREAS:							
REC. AREA				1	0	0	0
WATER FEATURE 1				1	0	0	0
WATER FEATURE 2				1	0	0	0
TOTALS:					0	0	
ETWU TOTAL:						1,845,917	
MAXIMUM ALLOWED WATER ALLOWANCE (MAWA):						3,490,271	
ETAF CALCULATIONS:							
REGULAR LANDSCAPE AREAS:							
TOTAL ETAF x AREA		86,683		NOTE: AVERAGE ETAF FOR REGULAR LANDSCAPE AREAS MUST BE 0.55 OR BELOW FOR RESIDENTIAL AREAS, AND 0.45 OR BELOW FOR NON-RESIDENTIAL AREAS.			
TOTAL LANDSCAPE AREA		225,947					
AVERAGE ETAF		0.38					
ALL LANDSCAPE AREAS:							
TOTAL ETAF x AREA		86,683					
TOTAL LANDSCAPE AREA		225,947					
SITEWIDE ETAF		0.38					

GENERAL RECYCLED WATER IRRIGATION NOTE:

ALL PROPOSED PLANTING TO BE IRRIGATED BY A FULLY AUTOMATIC, WATER-CONSERVING IRRIGATION SYSTEM OPERATED BY A WEATHER-BASED CONTROLLER, AND SUPPLIED BY RECYCLED WATER. ALL BACKFLOW PREVENTERS TO BE RPDA TYPE. COMPLETE IRRIGATION PLANS TO BE SUBMITTED AT THE PERMIT APPLICATION PHASE. FINAL REVIEW AND APPROVAL WILL BE DONE BY THE STATE DIVISION OF DRINKING WATER.

Thomas Baak & Associates, LLP
Landscape Architects
1620 North Main Street, Suite 4
Walnut Creek, CA 94596
Ph: 925.933.2583

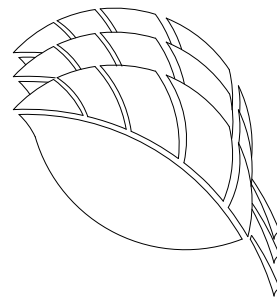

architecture
planning
interiors
graphics
civil engineering
4683 chabot dr suite 200
pittsburg ca 94588
p 925.244.9620
f 925.244.9621

1001 GIBRALTAR DR.
1001 GIBRALTAR DRIVE
MILPITAS, CALIFORNIA 95035

HYDROZONE PLAN

DATE	REMARKS
09-19-19	Planning Resubmittal

PA / PM:	J. BABINE
DRAWN BY:	
JOB NO.:	SNR18-0111-00

SHEET

L2.1

C:\Users\mrtoslov\opdata\local\temp\AcPublish_15724\E0.0.dwg

CAL GREEN BUILDING CODE REQUIREMENTS	
BUILDING COMMISSIONING	
CONTRACTOR SHALL PROVIDE, AND INCLUDE IN BID:	
A.	TESTING AND ADJUSTING - TESTING AND ADJUSTING OF SYSTEMS SHALL BE PERFORMED IN ACCORDANCE WITH INDUSTRY BEST PRACTICES AND APPLICABLE STANDARDS OF EACH SYSTEM AS DETERMINED BY THE BUILDING OFFICIAL. PROVIDE A FINAL REPORT OF TESTING SIGNED BY THE INDIVIDUAL RESPONSIBLE FOR PERFORMING THESE SERVICES. TESTING AND ADJUSTMENT PROCEDURE FOR LIGHTING CONTROLS: WALL AND CEILING MOUNTED OCCUPANCY SENSOR: TESTER SHALL MANUALLY TURN ON LIGHT FIXTURE VIA THE SWITCH PROVIDED. ONCE LIGHT FIXTURE IS TURNED ON, TESTER SHALL INITIATE TIMER, SET TO MAXIMUM 30 MINUTES, AFTER WHICH THE LIGHT FIXTURES SHALL BE AUTOMATICALLY TURNED OFF EITHER AT THE END OF THE MAXIMUM ALLOWED 30 MINUTES OR EARLIER. IF FIXTURE DO NOT TURN OFF AFTER THE MAXIMUM ALLOWED TIME, TESTER TO OPEN OCCUPANCY SENSOR COVER AND CHECK TIMER SETTING AND ADJUST AUTOMATIC OFF TIMER TO 30 MINUTES OR LESS AND REPEAT PROCEDURE. TESTER TO FOLLOW MANUFACTURER'S INSTRUCTION ON HOW TO SETUP OCCUPANCY SENSOR TO ENSURE SENSOR IS WORKING AND SETUP PROPERLY. WALL SWITCH FOR MANUAL ON/OFF AND DIMMING: TESTER SHALL MANUALLY TURN ON LIGHT FIXTURE VIA THE SWITCH PROVIDED. ONCE LIGHT FIXTURE IS TUNED ON, TESTER SHALL DIM FIXTURE VIA THE DIMMING FUNCTION AND BUTTON/SIDER ON THE SWITCH AND OBSERVE FIXTURE TO ENSURE THAT LIGHT FIXTURES LIGHT LEVEL IS REDUCED UNIFORMLY AS THE FIXTURE IS DIMMED DOWN AND RAISED UP. IF LIGHT FIXTURE IS NOT TURNED ON/OFF OR DIMMED, TESTER TO CHECK CONNECTION BETWEEN SWITCH, POWER PACK AND SENSOR IF APPLICABLE TO ENSURE ALL WIRING IS DONE CORRECTLY PER MANUFACTURER'S INSTALLATION INSTRUCTION AND REPEAT TESTING PROCEDURE. AUTOMATIC OFF VIA TIMECLOCK AND CONTACTOR: TESTER SHALL INSPECT TIMECLOCK TO ENSURE THAT THE AUTOMATIC ON/OFF SCHEDULE IS SET PROPERLY PER TENANT CRITERIA. ONCE SCHEDULING IS SETUP, TESTER CAN ADJUST THE INTERNAL CLOCK OF THE TIMECLOCK TO ADVANCE TO WITHIN 1 MINUTE OF THE AUTOMATIC SHUT OFF TIME AND SEE IF ALL LIGHTS SET TO TURN OFF AUTOMATICALLY BY THE TIMECLOCK IS SHUT OFF AS IT SHOULD BE. IF LIGHTS DO NOT TURN OFF AT THE SET SCHEDULE, CHECK TO ENSURE THAT TIMECLOCK IS SETUP PROPERLY AND ALL CONTACTOR ARE CONNECTED PROPERLY TO THE TIMECLOCK AND CHECK AGAIN. TESTING AND ACCEPTANCE PER TITLE 24: ALL TESTING AND ADJUSTMENT SHALL BE PROVIDED BY A PERSON/COMPANY THAT IS CERTIFIED TO PROVIDE TESTING, ADJUSTING AND PROVIDING ACCEPTANCE FORM NRCA PER TITLE 24 REQUIREMENT. THIS IS REQUIRED FOR ALL LIGHTING CONTROL DEVICES AND SYSTEM. A FINAL REPORT FOR THE TESTING AND ADJUSTING OF ALL NEW SYSTEMS SHALL BE COMPLETED PRIOR TO FINAL APPROVAL BY THE FIELD INSPECTOR. THIS REPORT SHALL BE SIGNED BY THE INDIVIDUAL RESPONSIBLE FOR PERFORMING THESE SERVICES. (5.410.4.4) AN OPERATION & SYSTEMS MANUAL SHALL BE PROVIDED TO THE OWNER OR REPRESENTATIVE AND TO THE FIELD INSPECTOR AT THE TIME OF FINAL INSPECTION. (5.410.4.5)
B.	OPERATION AND MAINTENANCE (O&M) MANUAL - PROVIDE THE BUILDING OWNER OR REPRESENTATIVE WITH DETAILED OPERATING AND MAINTENANCE INSTRUCTIONS AND COPIES OF GUARANTEES/WARRANTIES FOR EACH SYSTEM. O&M INSTRUCTIONS SHALL BE CONSISTENT WITH OSHA REQUIREMENTS IN NCR, TITLE 8, SECTION 5142, AND OTHER RELATED REGULATIONS.
C.	INSPECTIONS AND REPORTS - INCLUDE A COPY OF ALL INSPECTIONS, VERIFICATIONS, AND REPORTS, REQUIRED BY THE ENFORCING AGENCY.

DEMOLITION NOTES	
1.	WHERE REMOVAL OF AN EXISTING WORK (I.E., OUTLET, CONDUIT, WIRING ETC.) WILL RESULT IN LOSS OF CIRCUIT CONTINUITY, THE REMAINING ISOLATED PORTIONS OF THE CIRCUIT SHALL BE RECONNECTED TO THE NEAREST AVAILABLE AND APPROPRIATE EXISTING OUTLETS.
2.	WHERE EXISTING WIRING OR EQUIPMENT IS TO BE ABANDONED, IT SHALL BE REMOVED AND THIS WORK SHALL INCLUDE BUT NOT LIMITED TO THE FOLLOWING: A. REMOVE WIRES AND CABLES BACK TO SOURCE B. REMOVE AND RELOCATE LIGHTING FIXTURES C. REMOVE DEVICES AND EQUIPMENT D. REMOVE EXPOSED CONDUITS E. CUT OFF & CAP ABANDONED CONDUIT. STUBS SHALL NOT EXTEND ABOVE FLOOR F. REMOVE OTHER ITEMS NOT INCLUDED IN ITEMS (A) THRU (D)
3.	WHERE EXISTING WIRING, DEVICES AND EQUIPMENT ARE REMOVED, SUCH ITEMS SHALL NOT BE RE-USED UNLESS SPECIFICALLY DIRECTED AND APPROVED BY OWNER.
4.	REFER TO DEMOLITION NOTES ON ARCHITECTURAL DRAWINGS, REGARDING EXISTING LIGHT FIXTURES.
5.	REROUTE ALL CONDUITS THAT ARE TO REMAIN IN SERVICE AND WHICH CONFLICT WITH EQUIPMENT INSTALLATION.
6.	WHEREVER EXISTING ELECTRICAL DEVICES, CONDUITS, CABLES, OR OTHER ITEMS CONFLICT WITH REMODEL WORK, WHETHER SHOWN OR NOT, RELOCATE THESE ITEMS.
7.	PATCH AND PAINT TO MATCH EXISTING, IN ALL AREAS AFFECTED BY REMOVAL OF ELECTRICAL EQUIPMENT AND DEVICES.
8.	DISCONNECT AND REMOVE ALL EXISTING ELECTRICAL DEVICES IN EXISTING CEILINGS AND WALLS WHICH ARE REQUIRED TO BE DEMOLISHED, WHETHER SHOWN OR NOT. MAINTAIN CIRCUITS TO ALL REMAINING DEVICES.
9.	ALL LIGHT FIXTURES, WIRING METHODS, ETC. WITHIN A PLENUM CEILING MUST BE "PLENUM RATED" AS PER LOCAL ORDINANCES.
10.	REMOVE ALL EQUIPMENT, DEVICES, WIRING AND EXPOSED CONDUIT NOT BEING USED.
11.	VERIFY ALL DEMOLITION WORK REQUIRED BY THE LANDLORD WITH LANDLORD'S REPRESENTATIVE PRIOR TO BID.

SHEET INDEX	
DWG NO.	DRAWING TITLE
E0.0	ELECTRICAL GENERAL INFORMATION
EP1.0	ELECTRICAL SITE PHOTOMETRIC PLAN

GENERAL NOTES	
1.	CODE COMPLIANCE IS MANDATORY. NOTHING IN THESE DRAWINGS AND SPECIFICATIONS PERMITS WORK NOT CONFORMING TO THESE CODES. WHERE WORK IS SHOWN TO EXCEED MINIMUM CODE REQUIREMENTS, COMPLY WITH DRAWINGS AND SPECIFICATIONS. ALL WORK AND MATERIALS SHALL COMPLY WITH THE LATEST RULES, CODES AND REGULATIONS, INCLUDING, BUT NOT LIMITED TO THE FOLLOWING: A. 2016 CALIFORNIA ELECTRICAL CODE B. 2016 CALIFORNIA BUILDING CODE C. 2016 CALIFORNIA MECHANICAL CODE D. 2016 CALIFORNIA PLUMBING CODE E. 2016 CALIFORNIA FIRE CODE F. 2016 CALIFORNIA ENERGY CODE, PART 6 G. LOCAL UTILITY COMPANIES ANY OTHER LOCAL CODES, ORDINANCES AND JURISDICTIONS
2.	ALL DEVICES AND EQUIPMENT INSTALLED OUTDOORS OR EXPOSED TO THE WEATHER SHALL BE OF WEATHERPROOF CONSTRUCTION.
3.	ALL SINGLE AND GANGED PLATES SHALL BE THERMOPLASTIC AND SHALL MATCH THE DEVICE IN COLOR. COORDINATE DEVICE COLOR WITH THE ARCHITECT PRIOR TO INSTALLATION. GANG DEVICES AT GROUP LOCATIONS UNDER A SINGLE COVER PLATE.
4.	THE ELECTRICAL PLANS ARE SCHEMATIC IN NATURE AND ARE NOT INTENDED TO SHOW ALL OF THE ARCHITECTURAL DETAIL OR SPECIFICS OF ELECTRICAL CONSTRUCTION. TAKE ALL DIMENSIONS FROM THE ARCHITECTURAL DRAWINGS. PRIOR TO ROUGH-IN, CONTRACTOR TO REVIEW ALL SUBMITTALS OF EQUIPMENT PROVIDED BY OTHER TRADE AND MAKE NECESSARY ADJUSTMENTS.
5.	ALL CONNECTIONS TO MECHANICAL EQUIPMENT SHALL BE MADE WITH A MINIMUM OF 24" OF WEATHERPROOF FLEXIBLE CONDUIT TO PREVENT SOUND AND VIBRATION TRANSMISSION TO THE STRUCTURE.
6.	COORDINATE ALL MOTOR OVERLOADS AND/OR FUSES FURNISHED BY THIS CONTRACT WITH THE ACTUAL EQUIPMENT INSTALLED. SIZE OVERLOADS BASED ON MOTOR NAMEPLATE FULL LOAD CURRENT AND SERVICE FACTOR. FUSES FOR MOTOR AND TRANSFORMER CIRCUITS SHALL BE DUAL ELEMENT. FUSES FOR OTHER "NON-INRUSH" LOADS SHALL BE FAST ACTING. ALL FUSES SHALL BE CURRENT LISTING CLASS RK5 OR CLASS L UNLESS OTHERWISE NOTED. FUSES SHALL BE PROVIDED WITH REJECTION TYPE FUSE HOLDERS.
7.	GROUNDING CONDUCTORS ARE GENERALLY NOT SHOWN. GROUND AND BOND TOGETHER ALL EQUIPMENT, RACEWAYS, MOTORS, PANELBOARDS AND SWITCHBOARDS, ETC. IN ACCORDANCE WITH NEC ARTICLE 250. BONDING OF ALL INTERIOR METAL PIPING SHALL BE IN ACCORDANCE WITH NEC ARTICLE 250 AS FOLLOWS: A. ALL INTERIOR METAL WATER PIPING SHALL BE BONDED TO ONE OR MORE GROUNDING ELECTRODES USED. THE BONDING JUMPER SHALL BE SIZED IN ACCORDANCE WITH NEC ARTICLE 250. B. INTERIOR METAL PIPING THAT MAY BECOME ENERGIZED (I.E. GAS PIPING, ETC.), SHALL BE BONDED TO ONE OR MORE GROUNDING ELECTRODES USED. THE BONDING JUMPER SHALL BE SIZED IN ACCORDANCE WITH NEC ARTICLE 250, USING THE RATING OF THE CIRCUIT THAT MAY ENERGIZE THE PIPING SYSTEM. C. INTERIOR METAL PIPING SYSTEM SEPARATED BY A PLUMBING EQUIPMENT (I.E. METER, WATER HEATER) SHALL BE PROVIDED WITH A BONDING JUMPER SIZED PER NEC ARTICLE 250. ALL GROUNDING ELECTRODE INSTALLED IN THE BUILDING (SINGLE OR MULTIPLE SERVICES) SHALL BE BONDED TOGETHER TO FORM A SINGLE GROUNDING ELECTRODE SYSTEM
8.	INSTALL ALL WALL MOUNTED POWER, TELEPHONE AND DATA OUTLETS AT <15" A.F.F. TO BOTTOM OF THE BOX, UNLESS OTHERWISE NOTED. INSTALL ALL LIGHTING CONTROL SWITCHES, FIRE ALARM PULLSTATIONS, AND WALL TELEPHONE JACKS AT <48" A.F.F. TO TOP OF THE BOX, UNLESS OTHERWISE NOTED.
9.	CONDUCTOR PENETRATION OF FIRE RATED PORTIONS OF A STRUCTURE SHALL BE EFFECTIVELY SEALED AND SLEEVED WITH STEEL FLEX 3 FEET EACH SIDE OF THE PENETRATION, OR OTHER APPLIED METHODS.
10.	FIRE ALARM CABLE SHALL BE INSTALLED IN CONDUIT WHERE REQUIRED BY CODE.
11.	RECESSED LIGHT FIXTURES INSTALLED WHERE THERE ARE INSULATION IS REQUIRED TO BE I.C. RATED. ALL LIGHT SWITCHES NOT WITHIN SIGHT OF THE LUMINAIRES SHALL BE EQUIPPED WITH A PILOT LIGHT, EVEN IF NOT SHOWN IN THE DRAWINGS. CONTRACTOR TO PROVIDE ALL REQUIRED SEISMIC SUPPORT WIRES FOR THE LIGHTING FIXTURES. PENDANT FIXTURES SHALL BE PROVIDED WITH SEISMIC SUPPORT WIRES SO AS NOT TO HIT ANYTHING ON A 45 DEGREE SWING AND AS REQUIRED NY THE AHJ.
12.	ALL EQUIPMENT SHALL BE UL LISTED AND SHALL BE INSTALLED AS PER THEIR LISTINGS. INSTALLATION INSTRUCTION FOR ALL UL LISTED EQUIPMENT SHALL BE MADE AVAILABLE TO THE BUILDING INSPECTOR AT THE TIME OF INSPECTION. ALL DEVICES AND EQUIPMENT INSTALLED OUTDOORS OR EXPOSED TO THE WEATHER SHALL BE OF WEATHERPROOF CONSTRUCTION. ALL RECEPTACLES SHALL COMPLY WITH THE LATEST EDITION OF THE N.E.C., EVEN IF NOT SPECIFICALLY IDENTIFIED IN THE DRAWINGS (GFCI, AFCI, TAMPER RESISTANT, HOSPITAL GRADE, ETC.)
13.	CONTRACTOR TO SUBMIT LOAD SUMMARY (SERVICE CARE SHEET) TO THE ELECTRIC UTILITY COMPANY FOR COORDINATION TO THE EXISTING SERVICE LATERAL/ENTRANCE CONDUCTOR AND ASSOCIATED UTILITY TRANSFORMER.
14.	STRUCTURAL STEEL FIREPROOFING THAT WERE DAMAGED DURING CONSTRUCTION SHALL BE PATCHED AND REPAIRED BY THIS CONTRACTOR.
15.	CONTRACTOR SHALL VERIFY FIELD CONDITIONS BEFORE SUBMITTING BID.
16.	CONTRACTOR SHALL OBTAIN AND PAY FOR ALL PERMITS, CERTIFICATES, ETC. REQUIRED.
17.	CONTRACTOR SHALL OBTAIN AND PAY FOR BOTH ROUGH AND FINAL UNDER-WRITERS OR OTHER APPROVED INSPECTION AGENCY CERTIFICATES "ELECTRICAL INSPECTION". THESE CERTIFICATES SHALL BE PRESENTED WITH REQUEST FOR FINAL PAYMENT.
18.	IT IS THE INTENT OF THESE PLANS TO PROVIDE A COMPLETE OPERATING ELECTRICAL SYSTEM. THIS CONTRACTOR SHALL FURNISH AND INSTALL ALL WIRING, EQUIPMENT, MATERIAL, ETC. REQUIRED, EXCEPT WHERE SPECIFICALLY NOTED AS BEING FURNISHED BY OTHERS. SHOULD THERE BE ANY QUESTIONS CONCERNING RESPONSIBILITY, THEY SHALL BE ADDRESSED TO ARCHITECT PRIOR TO BID. NO EXTRA CHARGES WILL BE ALLOWED.
19.	ELECTRICAL SERVICE SHALL BE COORDINATED WITH THE EXISTING FIELD CONDITIONS.
20.	CONSULT WITH CONTRACTORS FURNISHING HVAC EQUIPMENT TO VERIFY LOADS AND SECURE EXACT LOCATIONS (REFER TO HVAC DRAWINGS). WIRE AND CONNECT TO ALL HVAC EQUIPMENT, INCLUDING CONTROLS AND THERMOSTATS.
21.	CONTRACTOR SHALL MAKE ALL FINAL CONNECTIONS TO ALL CONTROLS, OWNER-SUPPLIED EQUIPMENT, MECHANICAL AND PLUMBING EQUIPMENT AS REQUIRED.
22.	CIRCUIT NUMBER ON THE DRAWINGS ARE FOR IDENTIFICATION ONLY AND DO NOT INDICATE THE POSITION ON THE PANEL BOARD. CONNECT THE CIRCUITS WITH THE LIGHTEST LOADS AND THE RECEPTACLE CIRCUITS NEAR THE TOP OF THE PANEL, AND THE MORE HEAVILY LOADED CIRCUITS NEAR THE BOTTOM. BALANCE ALL CIRCUITS EVENLY BETWEEN PHASE SO THAT FEEDER WIRES CARRY APPROXIMATELY EQUAL CURRENT. ALL PHASES MUST BE BALANCED WITHIN 10% OR LESS. CONTRACTOR SHALL REBALANCE IF NECESSARY.
23.	BRANCH CIRCUIT CONDUCTORS SHALL NOT BE LESS THAN NO. 12AWG. THE INSULATION SHALL BE COLOR CODED, AND SHALL BE 600 VOLT, TYPE THHN/THWN COPPER.
24.	CABLES IN HIGH TEMPERATURE AREAS SHALL HAVE INSULATION TYPE SUITABLE FOR THE TEMPERATURE. CABLES USED IN SPACES FOR ENVIRONMENTAL AIR SHALL CONFORM WITH APPLICABLE NEC REQUIREMENTS.
25.	ALL WIRING USED IN RETURN OR DISCHARGE AIR PLENUMS SHALL BE PLENUM RATED OR INSTALLED PER METHODS APPROVED BY THE LATEST EDITION OF THE NEC FOR SUCH APPLICATION.
26.	BRANCH CIRCUITS FOR POWER AND LIGHTING SHALL NOT BE LESS THAN #12 AWG. OR AS NOTED. WIRES ARE TO BE SIZED FOR THE APPROPRIATE VOLTAGE DROPS.
27.	ALL EQUIPMENT AND LIGHT FIXTURES WIRING SHALL NOT BE LESS THAN #12 AWG TYPE SFF-2, AND FLEXIBLE CORDS SHALL NOT BE LESS THAN #12 AWG TYPE S.
28.	CONTROL WIRING SHALL NOT BE LESS THAN #14 AWG UNLESS OTHERWISE NOTED.
29.	HOMERUNS SHOWN ARE SCHEMATIC. CONTRACTOR MAY ORIGINATE HOMERUNS FROM DIFFERENT LOCATIONS. ALL WIRE INCLUDING HOMERUNS SHALL BE DELINEATED ON AS-BUILT DRAWINGS.
30.	ALL CONDUITS PASSING THROUGH PARTITIONS ARE TO BE APPROPRIATELY SLEEVED AND SEALED.
31.	ALL SLAB PENETRATIONS SHALL BE INSTALLED AND FIRE RATED PER NATIONAL STATE AND LOCAL CODES.
32.	DO NOT MAKE ANY CHANGES OR SUBSTITUTIONS WITHOUT SPECIFIC WRITTEN APPROVAL FROM THE ARCHITECT OR ENGINEER.
33.	GUARANTEE ALL WORK, MATERIAL AND EQUIPMENT FOR A PERIOD OF ONE YEAR FROM THE DATE OF APPROVAL AND FINAL ACCEPTANCE.
34.	THIS DESIGN IS BASED ON INITIAL DESIGN DATA. GENERAL CONTRACTOR TO SUPPLY AND INSTALL FEEDERS, FUSES AND CIRCUIT BREAKERS TO MATCH THE NAMEPLATE RATING OF ALL EQUIPMENT. THIS SHALL BE INCLUDED IN THE INITIAL BID PROPOSAL AND NO EXTRAS SHALL BE ENTERTAINED.
35.	THE CONTRACTOR SHALL PROVIDE ALL EQUIPMENT, MATERIAL S AND LABOR TO COMPLETE ALL ELECTRICAL WORK IN A NEAT AND WORKMANLIKE MANNER AND IN ACCORDANCE WITH GOOD COMMERCIAL PRACTICE INCLUDING THE INSTALLATION OF ALL THE EQUIPMENT MATERIALS AND SYSTEMS AND THE FINAL CONNECTIONS TO THE OWNERS EQUIPMENT AND FIXTURES AS REQUIRED BY THE OWNER. THE CONTRACTOR SHALL ALSO FURNISH TEMPORARY WIRING AND LIGHTING TO PROVIDE A MINIMUM OF 25 FC IN WORK AREAS FOR USE OF ALL THE TRADES DURING CONSTRUCTION AND THE INSTALLATION OF THE OWNERS FIXTURES. THE CONTRACTOR IS RESPONSIBLE TO REMOVE ALL TEMPORARY WIRING UPON COMPLETION OF CONSTRUCTION OF ALL TRADES.
36.	CONTRACTOR SHALL LABEL ALL JUNCTION BOX, OUTLETS, LIGHT SWITCH, ETC. WITH CIRCUIT NUMBER ON INTERIOR OF COVER PLATE.
37.	CONTRACTOR SHALL PROVIDE SEISMIC RESTRAINTS AND SUPPORTS FOR ALL FLOOR AND CEILING MOUNTED ELECTRICAL EQUIPMENT TO RESIST EARTHQUAKE EFFECTS DETERMINED IN ACCORDANCE WITH THE BUILDING CODE.
38.	THE CONTRACTOR SHALL BE RESPONSIBLE TO PROVIDE AND INSTALL ALL SUPPLEMENTARY SUPPORT, INCLUDING SUPPORT STEEL AS REQUIRED TO HANG ALL EQUIPMENT AND LIGHTING FROM THE EXISTING STRUCTURE IN ACCORDANCE WITH THE ARCHITECTURAL/STRUCTURAL SUPPORT AND LOADING CRITERIA.
39.	IT IS THE RESPONSIBILITY OF THIS CONTRACTOR TO PROVIDE FULLY DIMENSIONED COORDINATION DRAWINGS FOR ALL OF HIS RESPECTIVE WORK. THESE DRAWINGS MUST BE FULLY COORDINATED WITH ALL EXISTING CONDITIONS. ALL HVAC, PLUMBING, FIRE PROTECTION, ELECTRICAL, LIGHTING, STRUCTURAL AND ARCHITECTURAL SYSTEMS PRIOR TO PREPARING COMPOSITE MULTI DISCIPLINE COORDINATION DRAWINGS.
40.	ALL DISCONNECTING MEANS AND EQUIPMENT INDICATED ON THE DRAWING SHALL BE IDENTIFIED BY NAMEPLATE IN COMPLIANCE WITH THE NEC 110-22.
41.	ALL WIRING FOR THE EMERGENCY LIGHTING AND EMERGENCY SYSTEMS SHALL BE INSTALLED IN ACCORDANCE WITH THE REQUIREMENTS OF THE NEC ARTICLE 700.
42.	THE WIRING METHODS AND MATERIALS INDICTED IN THE SPECIFICATIONS AND ON THE DRAWINGS SHALL BE INSTALLED AND CONNECTED IN ACCORDANCE WITH THE REQUIREMENTS OF THE NEC ARTICLE 300.
43.	THE ELECTRICAL SERVICE AND DISTRIBUTION SYSTEM AS INDICATED ON THE RISER DIAGRAM AND MATERIALS INDICATED IN THE SPECIFICATIONS SHALL BE IN COMPLIANCE WITH THE REQUIREMENTS OF THE NEC ARTICLE 230.
44.	ALL OVER CURRENT PROTECTION SHALL BE IN COMPLIANCE WITH THE NEC SECTION 240.
45.	PRIOR TO ANY REQUIRED CUTTING AND PATCHING OF CONCRETE FLOOR AND/OR CUTTING OF ROOF CONTRACTOR SHALL COORDINATE WITH BUILDING ENGINEER. SEAL ALL EXTERIOR AND FIREWALL PENETRATIONS.
46.	FOR ALL LIGHTING FIXTURES MOUNTED IN HUNG CEILING THE GENERAL CONTRACTOR SHALL PROVIDE AND INSTALL INDIVIDUAL SUPPORT AT EACH CORNER OF RECESSED LIGHTING TROFFER CONNECTED TO BUILDING STEEL ABOVE ALL CONDUIT AND MC CABLE MOUNTED ABOVE HUNG CEILING SHALL BE INDIVIDUALLY SUPPORTED IN THE SAME FASHION AS PER NEC REQUIREMENTS.
47.	NO "DOUBLING UP" ON CIRCUIT BREAKERS OR CONDUCTOR SPLICES WITH IN PANEL BOARDS SHALL BE PERMITTED. THE CONTRACTOR SHALL PROVIDE JUNCTION BOXES ADJACENT TO PANELBOARDS AS REQUIRED TO SPLICE COMMON CIRCUITS CONNECTORS.
48.	DO NOT SCALE FROM THESE DRAWINGS.
49.	PLANS ARE PREPARED WITH REQUIRED BRANCH CIRCUITS INDICATED BY CIRCUITS NUMBERS. PROVIDE AND INSTALL ALL CONDUITS, CONDUCTORS, BOXES, MISCELLANEOUS FITTINGS, ETC. FOR A COMPLETE AND OPERABLE SYSTEM (HOME RUN SHOWN). BRANCH CIRCUIT INSTALLATION SHALL COMPLY WITH SPECIFICATIONS AND NEC.
50.	NATIONALLY RECOGNIZED TESTING LABORATORY SHALL LIST ALL EQUIPMENT IN COMPLIANCE WITH 02 NEC ART. 110.3.
51.	ALL CONDUITS SHALL MAINTAIN FIVE (5) FEET CLEARANCE IN FRONT OF HVAC SUPPLY AND RETURN.
52.	CONTRACTOR TO PROVIDE CONDUIT EXPANSION COUPLINGS AND BONDING JUMPERS WHERE REQUIRED. REFER TO STRUCTURAL DRAWINGS FOR EXPANSION JOINT LOCATION.
53.	PROVIDE IDENTIFIED HANDLE TIES FOR ALL MULTI-WIRE BRANCH CIRCUITS PER NEC 210.4(B).
54.	THE WORKING SPACES ABOUT THE ELECTRICAL EQUIPMENT SHALL BE MAINTAINED PER NEC 110.26(A). THE DEDICATED EQUIPMENT SPACE SHALL BE MAINTAINED PER NEC 110.26(E).
55.	THE CONTRACTOR FOR THIS WORK IS REQUIRED TO READ THE SPECIFICATIONS AND REVIEW DRAWINGS OF ALL DIVISIONS OF WORK AND IS RESPONSIBLE FOR THE COORDINATION OF THIS WORK AND THE WORK OF ALL SUBCONTRACTORS WITH ALL DIVISIONS OF WORK. IT IS THIS CONTRACTOR'S RESPONSIBILITY TO PROVIDE ALL SUBCONTRACTORS WITH A COMPLETE SET OF BID DOCUMENTS.

LEGEND		
SYMBOL	ABBREVIATION	DESCRIPTION
\$o		20A, 120/277V, SPST SWITCH. LOWER CASE LETTER INDICATES SWITCH/LEG CONTROLLED BY SWITCH, PROVIDE ONE PER SWITCH/LEG.
\$3		20A, 120/277V, THREE WAY SWITCH.
\$p		20A, 120/277V, SPST SWITCH WITH PILOT LIGHT.
\$BP		20A, 120/277V BY-PASS SWITCH, N.O. MOMENTARY SPST SWITCH.
\$TM		TIMER SWITCH, DIGITAL, 20A, 120V.
\$T		HORSEPOWER RATED TOGGLE SWITCH WITH THERMAL OVERLOADS.
D		DIMMER SWITCH, VA RATING AS SHOWN AND AS REQUIRED.
Yob		15A, 120/277V DUAL TECH (U.N.O.) VACANCY SWITCH SENSOR. LOWER CASE LETTER INDICATES SWITCH/LEG CONTROLLED BY SWITCH.
OS		CEILING MOUNTED DUAL TECH OCCUPANCY SENSOR (UNO). H = HALLWAY COVERAGE TYPE. LOWER CASE LETTER INDICATES SWITCH/LEG CONTROLLED BY SENSOR.
RC		ROOM CONTROLLER. LOWER CASE LETTER INDICATES SWITCH/LEG CONTROLLED BY CONTROLLER.
PL		PLUG LOAD CONTROLLER. COMPATIBLE WITH ROOM CONTROLLER.
PR		20A POWER/RELAY PACK FOR OCCUPANCY SENSOR. LOWER CASE LETTER INDICATES SWITCH/LEG CONTROLLED BY SWITCH.
ETC		EMERGENCY LIGHTING TRANSFER CONTROL DEVICE.
		DUPLEX RECEPTACLE, 120V, 20A. (WP= WEATHERPROOF, D=DEDICATED)
		DUPLEX RECEPTACLE, 20A, 120V, GFCI.
		DUPLEX RECEPTACLE, 20A, 120V, ABOVE COUNTER.
		DUPLEX RECEPTACLE, 20A, 120V, ISOLATED GROUND.
		QUADRI-DUPLEX RECEPTACLE, 20A, 120V.
		CORD DROP RECEPTACLE, 20A, 120V.
		CEILING MOUNTED RECEPTACLE, 20A, 120V.
		SPLIT-WIRED DUPLEX RECEPTACLE OUTLET, 15A, 120V.
		SPLIT-WIRED DOUBLE DUPLEX RECEPTACLE OUTLET, 15A, 120V.
		FLOOR BOX WITH DUPLEX RECEPTACLE, 20A, 120V
		SINGLE RECEPTACLE. SEE EQUIPMENT SCHEDULE FOR NEMA CONFIG.
		USB CHARGER AND TAMPER RESISTANT RECEPTACLE, 20A, 120V. ABOVE COUNTER OR GFI AS REQUIRED.
		POWER POLE. SEE DETAIL FOR MORE INFORMATION.
		FUSED DISCONNECT SWITCH WITH DUAL ELEMENT FUSES PER EQUIPMENT NAME PLATE RATING.
		FUSED DISCONNECT SWITCH WITH MOTOR STARTER AND DUAL ELEMENT FUSES PER EQUIPMENT NAME PLATE RATING.
		NON-FUSIBLE DISCONNECT SWITCH.
		MOTOR OUTLET AND FLEX CONNECTION TO MOTOR.
		METER, METER SOCKET.
		CIRCUIT BREAKER.
		GROUNDING ELECTRODE SYSTEM: UFER, GROUND ROD, U.G. WATER PIPE, STRUCTURAL STEEL.
		PANELBOARD.
		JUNCTION BOX: WALL MOUNTED, SIZE TO CODE, TAPE AND TAG WIRES.
		JUNCTION BOX: CEILING MOUNTED, SIZE TO CODE, TAPE AND TAG WIRES.
		SECURITY OUTLET: BOX + 1/2" C STUB TO CEILING SPACE.
		FIRE BELL, S.A.D. FOR MOUNTING HEIGHT.
		CABLE OUTLET.
		TELEPHONE / DATA / COMBINATION DATA AND TELEPHONE OUTLET.
		HVAC SMOKE DUCT DETECTOR, S.M.D.
FSD		FIRE SMOKE DAMPER.
	A	AMPERE
	AIC	AMPERE INTERRUPTING CAPACITY
	AFF	ABOVE FINISHED FLOOR
	AWG	AMERICAN WIRE GAUGE
	C	CONDUIT
	CU	COPPER
	D	ONE WAY DISTANCE OF FEEDER OR BRANCH CIRCUIT
	(E) / (N) / (RL)	EXISTING / NEW / RELOCATED
	EF	EXHAUST FAN
	EM	EMERGENCY
	FV	FIELD VERIFY
	GFI	GROUND FAULT INTERRUPTER
	G, GND	GROUND
	HP	HORSEPOWER
	ISC	SHORT CIRCUIT CURRENT
	MCB	MAIN CIRCUIT BREAKER
	MLO	MAIN LUG ONLY
	NEC	NATIONAL ELECTRICAL CODE
	P	POLE
	PH	PHASE
	PROVIDE	FURNISH, INSTALL, CONNECT
	(R) / (RR)	REMOVE / REMOVE AND RELOCATE
	RMC	RIGID METAL CONDUIT
	S.A.D.	SEE ARCHITECTURAL DRAWINGS
	S.M.D.	SEE MECHANICAL DRAWINGS
	S.P.D.	SEE PLUMBING DRAWINGS
	UON	UNLESS OTHERWISE NOTED
	V	VOLTS
	VA	VOLT AMPERE
	VD	VOLTAGE DROP
	VFD	VARIABLE FREQUENCY DRIVE
	WP	WEATHERPROOF
	+42	SUBSCRIPT LOCATED NEXT TO THE DEVICE MEANS 42" AFF TO CENTER OF DEVICE

WARE MALCOMB
Leading Design for Commercial Real Estate

architecture
planning
interiors
graphics
civil engineering
4683 clabot dr. suite 300
palo alto, california 94386
P 650.244.5620
F 650.244.5621

1001 GIBALTAR DR.
1001 GIBALTAR DRIVE
MILPITAS, CALIFORNIA 95035

REMARKS		DATE		DATE		DATE		DATE		DATE	
PLANNING RESUBMITTAL		09/20/2019									
1											

PA / PM:	J. BABINE
DRAWN BY:	
JOB NO.:	SNR18-0111-00

SHEET
E0.0


Mon, 13 May 2019

THESE DRAWINGS AND SPECIFICATIONS ARE THE PROPERTY AND COPYRIGHT OF WARE MALCOMB AND SHALL NOT BE USED ON ANY OTHER WORK EXCEPT BY AGREEMENT WITH WARE MALCOMB. WRITTEN DIMENSIONS SHALL TAKE PRECEDENCE OVER SCALED DIMENSIONS AND SHALL BE VERIFIED ON THE JOB SITE. ANY DISCREPANCY SHALL BE BROUGHT TO THE NOTICE OF WARE MALCOMB PRIOR TO THE COMMENCEMENT OF ANY WORK.

\\192.168.102.11\p\Ware Malcomb\2018\181309 1000 Gibraltar Drive, Milpitas, CA\Electrical\EP1.0.dwg

EXTERIOR LIGHTING FIXTURE SCHEDULE						
EX1	POLE MOUNTED PARKING LIGHTING FIXTURE LED 4000K	LITHONIA LIGHTING: DSX2 LED P4 40K T5M MVOLT HS	LED	120-270V	270W	POLE MOUNTED 35' A.F.F.
EX2	POLE MOUNTED PARKING LIGHTING FIXTURE LED 4000K	LITHONIA LIGHTING: DSX2 LED P8 40K T5S MVOLT	LED	120-270V	431W	POLE MOUNTED 35' A.F.F.
EX3	POLE MOUNTED PARKING LIGHTING FIXTURE LED 4000K	LITHONIA LIGHTING: DSX2 LED P2 40K T3M MVOLT	LED	120-270V	185W	POLE MOUNTED 35' A.F.F.
EX4	POLE MOUNTED PARKING FLOOD LIGHTING FIXTURE LED 4000K	LITHONIA LIGHTING: DSXF2 LED P3 40K MFL MVOLT	LED	120-270V	102W	POLE MOUNTED 30' A.F.F.
WP1	WALL-PACK LIGHTING FIXTURE LED 4000K	LITHONIA LIGHTING: WST LED P1 40K VF MVOLT	LED	120-270V	12W	WALL MOUNTED 16' A.F.F.
WP1E	WALL-PACK LIGHTING FIXTURE LED 4000K WITH BATTERY BACK UP	LITHONIA LIGHTING: WST LED P1 40K VF MVOLT E20WH	LED	120-270V	12W	WITH MINIMUM 90 MINUTES BATTERY BACK-UP. WALL MOUNTED 16' A.F.F.
WP2	WALL-PACK LIGHTING FIXTURE LED 4000K	LITHONIA LIGHTING: DSXW1 LED 20C 700 40K T4M MVOLT HS	LED	120-270V	45.7W	WALL MOUNTED 35' A.F.F. ABOVE LOADING DOCKS.
XE	OUTDOOR EMERGENCY LIGHT LED	SIGNTEX INC. LIGHTING: MUEBB 10 A W	LED	120-270V	10W	WITH MINIMUM 90 MINUTES BATTERY BACK-UP. WALL MOUNTED ABOVE EGRESS DOORS.
NOTES:						
1. EC TO FURNISH AND INSTALL ALL LIGHT FIXTURES AND LAMPS, UNLESS NOTED OTHERWISE.						
ALTERNATES ARE ACCEPTABLE ON AN "OR EQUAL" BASIS. VERIFY WITH OWNER AND PROVIDE SUBMITTALS FOR ENGINEER'S REVIEW.						
2. ALL LIGHTING FIXTURES SHALL BE PROVIDED WITH DISCONNECT PER NEC REQUIREMENTS.						
3. VERIFY WITH ARCHITECT ALL COLOR AND FINISH PRIOR TO ORDERING FIXTURES.						
4. VERIFY WITH ARCHITECTURAL DRAWINGS FOR SPECIFIC MOUNTING HEIGHT REQUIREMENTS. ALL LIGHTING FIXTURES SHALL BE COORDINATED WITH ARCHITECTURAL DRAWINGS AND OTHER TRADES PRIOR TO ROUGH-IN.						
5. PROVIDE ALL REQUIRED MOUNTING HARDWARE FOR PROPER INSTALLATION OF LIGHTING FIXTURES.						

Statistics						
Description	Symbol	Avg	Max	Min	Max/Min	Avg/Min
East Amenity Area	+	2.1 fc	3.4 fc	1.2 fc	2.8:1	1.8:1
East parking	+	3.0 fc	6.4 fc	1.1 fc	5.8:1	2.7:1
East Property Line	+	0.1 fc	0.5 fc	0.0 fc	N/A	N/A
North parking and Loading Dock	+	2.7 fc	6.7 fc	1.0 fc	6.7:1	2.7:1
North Property Line	+	0.1 fc	0.7 fc	0.0 fc	N/A	N/A
South Amenity Area	+	3.2 fc	6.2 fc	1.1 fc	5.6:1	2.9:1
South parking	+	2.6 fc	6.4 fc	1.1 fc	5.8:1	2.4:1
South Property Line	+	0.1 fc	0.3 fc	0.0 fc	N/A	N/A
West Office Entrance	+	2.3 fc	3.3 fc	1.3 fc	2.5:1	1.8:1
West Parking and Driveway	+	3.2 fc	6.5 fc	1.0 fc	6.5:1	3.2:1
West Property Line	+	0.2 fc	0.6 fc	0.0 fc	N/A	N/A

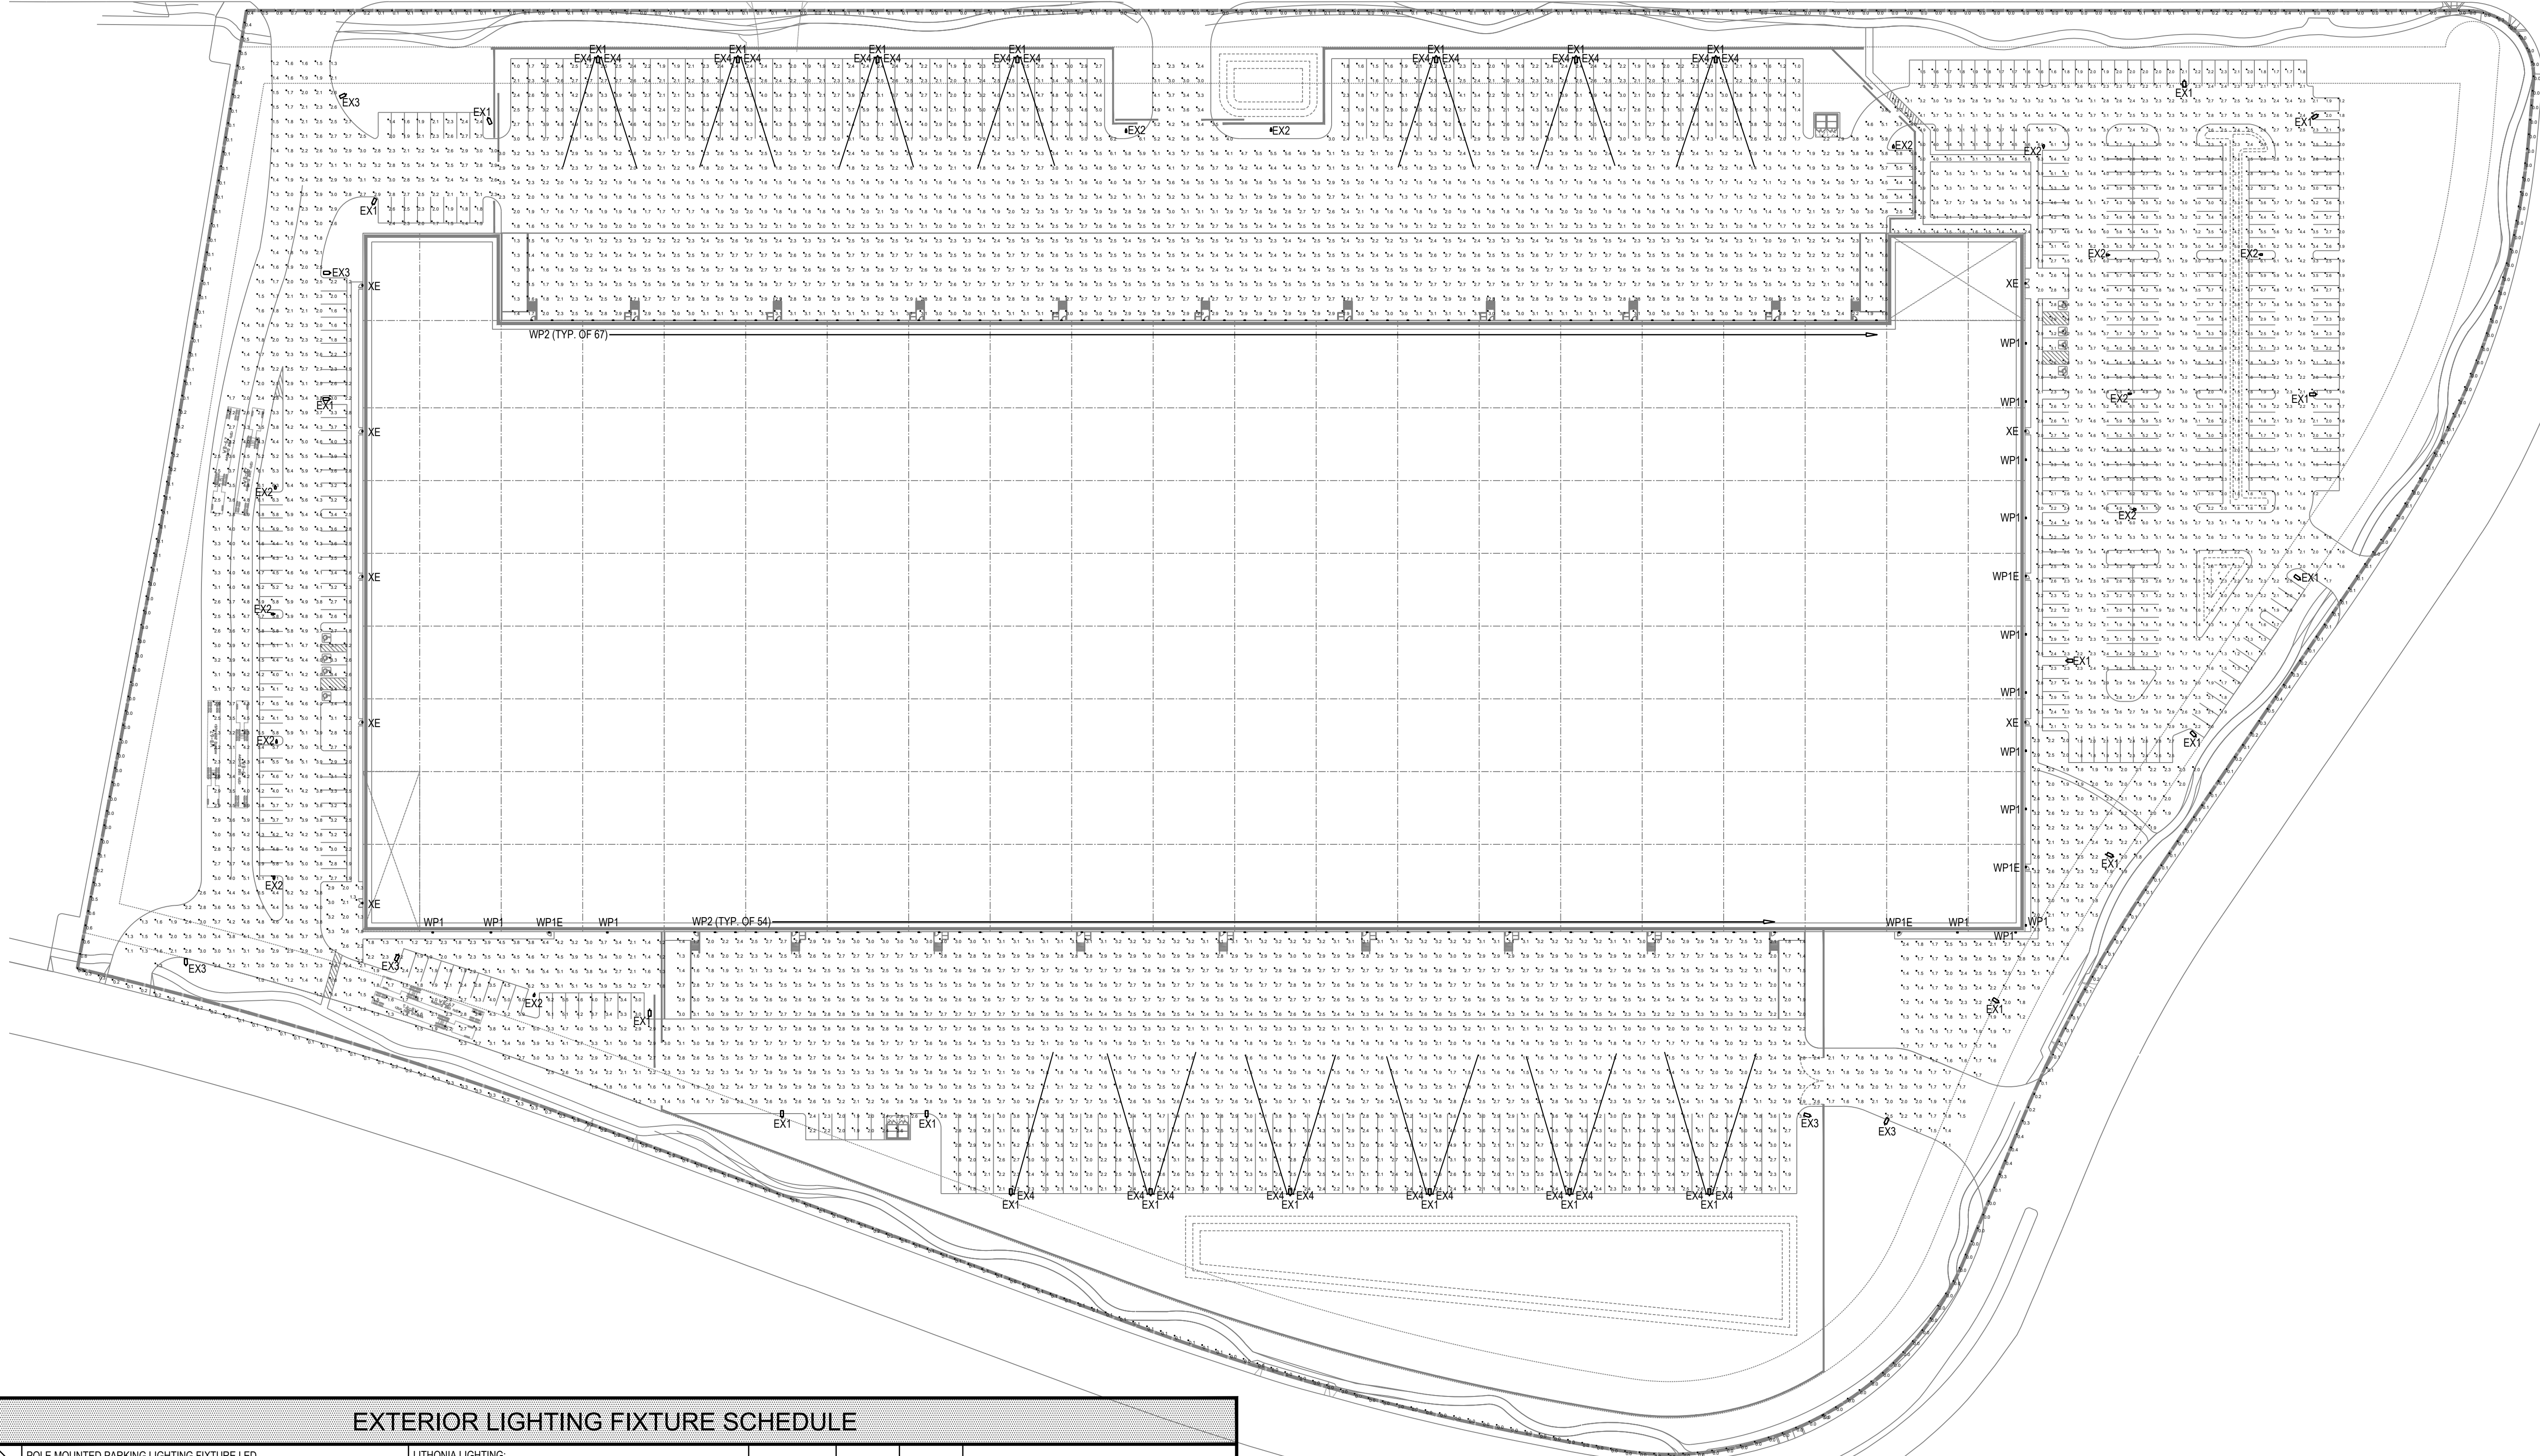

WARE MALCOMB
Leading Design for Commercial Real Estate

architecture
planning
interiors
graphics
civil engineering
4683 chabot dr. suite 300
milpitas, california 94588
P 925.244.6600
F 925.244.5621

1001 GIBRALTAR DR.

1001 GIBRALTAR DRIVE
MILPITAS, CALIFORNIA 95035

DATE	REMARKS
09/20/2019	PLANNING RESUBMITTAL
1	

PA / PM: J. BABINE
DRAWN BY:
JOB NO.: SNR18-0111-00

SHEET
EP1.0

Mon, 13 May 2019

THESE DRAWINGS AND SPECIFICATIONS ARE THE PROPERTY AND COPYRIGHT OF WARE MALCOMB AND SHALL NOT BE USED ON ANY OTHER WORK EXCEPT BY AGREEMENT WITH WARE MALCOMB. WRITTEN DIMENSIONS SHALL TAKE PRECEDENCE OVER SCALED DIMENSIONS AND SHALL BE VERIFIED ON THE JOB SITE. ANY DISCREPANCY SHALL BE BROUGHT TO THE NOTICE OF WARE MALCOMB PRIOR TO THE COMMENCEMENT OF ANY WORK.



GIBRALTAR INDUSTRIAL SCREENING EXHIBIT

1001 GIBRALTAR DRIVE
MILPITAS, CA

CONCEPTUAL DESIGN
SNR18-0111-00
04.24.2019

WARE MALCOMB

ARCHITECTURE | PLANNING | INTERIORS
BRANDING | CIVIL ENGINEERING

